



**AGENDA
HARBOR COMMUNITY REDEVELOPMENT AGENCY
ADVISORY COMMITTEE
WEDNESDAY, JANUARY 13, 2021
5:30 PM
DESTIN CITY HALL ANNEX COUNCIL CHAMBERS**

- 1. CALL TO ORDER**
- 2. ROLL CALL/PLEDGE OF ALLEGIANCE**
- 3. NOMINATION OF CHAIRMAN & VICE CHAIRMAN**
 - A) Chairman**
 - B) Vice Chairman**
- 4. TRAINING/INFORMATION**
 - A) Sunshine & Public Records Law Training - Kyle Bauman**
- 5. APPROVAL OF MINUTES**
 - A) October 14, 2020**
- 6. OLD BUSINESS**
 - A) None**
- 7. NEW BUSINESS**
 - A) Zerbe Street-Calhoun Ave Pedestrian Improvements Michael Burgess, Public Works Director**
 - B) Mobile Vendor- Proposed Ordinances 20-16-LC and 20-17-LC**
- 8. COMMITTEE MEMBER COMMENTS/QUESTIONS**
- 9. PUBLIC COMMENTS**
- 10. NEXT MEETING DATE: February 10, 2021**
- 11. ADJOURNMENT**

Any person requiring a special accommodation at this hearing because of a disability or physical impairment should contact the City Clerk at (850) 837-4242 at least 48 hours prior to the hearing. If a person decides to appeal any decision made with respect to any matter considered at such meeting, such person will need a

record of the proceeding and for such purpose may need to ensure that a verbatim record of the proceeding is made, which record includes the testimony and evidence upon which the appeal is to be based. (Sec. 286.0105, Florida Statutes)

RESOLUTION 19-27

The City of Destin's Enhanced Public Records
Policy

BRIEF HISTORY OF THE CITY'S PUBLIC RECORDS POLICIES

- ④ In addition requirements set forth in Florida Statutes, the City has had in place additional, internal requirements and protocols since 2009 relating to public records and how to handle public record requests. These policies help ensure that the law is adhered to and that the City's goal of full transparency is met.
- ④ See, Operating Instruction ADM-05; Operating Instruction ADM-35; Operating Instruction ADM-56.
- ④ These policies were legally sufficient and represented more stringent requirements than those in place at most state agencies and local governments. In fact, most state agencies and local governments do not have any written policy in place and rely strictly on Chapter 119, Florida Statute. See, The Florida Public Records Act in the Era of Modern Technology, Ralph A. DeMeo and Lauren M. DeWeil (Florida Bar Journal, Vol. 92, No. 9).

BRIEF HISTORY OF THE CITY'S PUBLIC RECORDS POLICIES

- ④ While legally sufficient, the City's internal Public Records Policies were disjointed and located in separate locations, making compliance more difficult than necessary.
- ④ The attorneys and City staff identified this as an area that could be strengthened and made more efficient by adopting a new policy containing all internal requirements in a single location and strengthening mechanisms already in place beyond those found in Chapter 119, Florida Statutes.
- ④ On November 4, 2019, the attorneys and City staff presented Resolution 19-27 for Council's consideration and Council adopted the Resolution in its entirety.
- ④ Resolution 19-27 is substantially similar to the City of Tallahassee's policy, which legal scholars believe is the "model template for other agencies and local governments to adapt and apply." The Florida Public Records Act in the Era of Modern Technology, Ralph A. DeMeo and Lauren M. DeWeil (Florida Bar Journal, Vol. 92, No. 9)

EMAILS -- DO'S AND DON'TS FOR ELECTED OFFICIALS

Do's

- ④ Use your @cityofdestin email address for all correspondence relating to City business. (D.05).
- ④ If you receive an email at your private email address, then immediately transfer it to your @cityofdestinemail address. (D.05)

Don'ts


- ④ Use any other email address for any correspondence relating to City business. (D.05)

TEXT MESSAGING & OTHER FORMS OF INSTANT, WRITTEN COMMUNICATION (E.G., DIRECT MESSAGES ON FACEBOOK, TWITTER, INSTAGRAM, SKYPE, ETC.) -- DO'S AND DON'TS FOR APPOINTED OFFICIALS

Do's

- ④ If you receive or send a text message from your private phone, then you must transmit the text message to your City issued phone or @cityofdestin email address. (D.06)

Don'ts

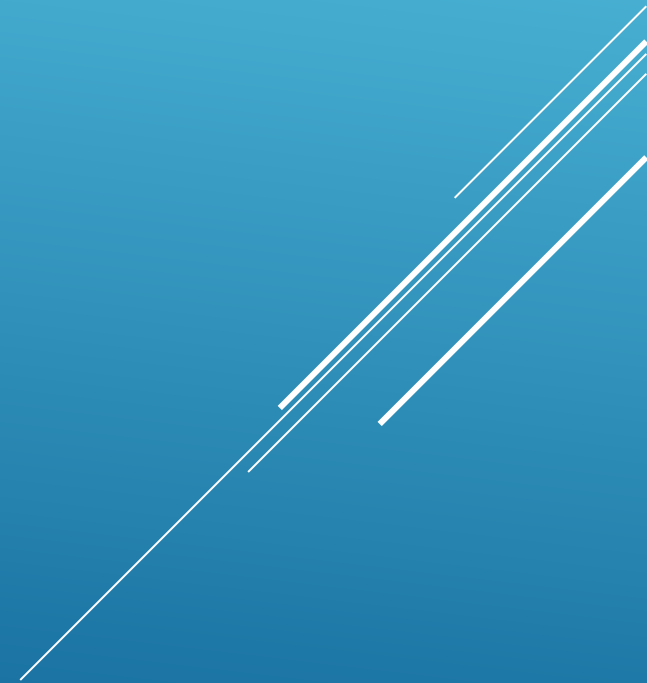

SOCIAL MEDIA ACCOUNTS -- DO'S AND DON'TS FOR APPOINTED OFFICIALS

Do's

- ④ If you maintain social media accounts, then you must maintain all public records relating to your board or committee on such accounts. (D.07).
- ④ If you maintain accounts and the City receives a public records request, then you must thoroughly search your account and produce any responsive material to the City Clerk. (D.07)

Don'ts

- ④ Delete any social media account relating to the business of your board or committee. (D.07, E.01)
- ④ Delete any public or private message that you may have created or received from any individual or entity relating to the business of your board or committee. (D.07, E.01).

COMMENTS/QUESTIONS

A series of several thin, parallel white lines that originate from the bottom right corner and extend diagonally upwards towards the top right corner of the slide.

Sunshine Law Handout

Anchors Smith Grimsley, PLC
Kyle S. Bauman, Esq.
City of Destin City Attorney

Office #: (850) 863-4064
Cell #: (850) 585-4775
email: kbauman@asglegal.com

Last Updated: November 2020

****** This Handout is intended to be used as a basic overview of the Sunshine Law and no Board or Council Member should rely on it when taking specific actions which may be impacted by the Sunshine Law. Please contact me and City staff if you have specific questions before taking action and we will respond to you as quickly as possible. ******

The 2018 Government in the Sunshine Manual can be found at:

[http://myfloridalegal.com/webfiles.nsf/WF/MNOS-AXJGEU/\\$file/2018+Government+in+the+Sunshine+Manual.pdf](http://myfloridalegal.com/webfiles.nsf/WF/MNOS-AXJGEU/$file/2018+Government+in+the+Sunshine+Manual.pdf)

Laws can be found at:

<http://leg.state.fl.us/>

WHAT IS THE SUNSHINE LAW?

- Two interrelated but separate laws are colloquially referred to as the “Sunshine Law”:
 - **(1) Public Records Act** – Chapter 119, Fla. Stat. (2018)
 - Primary Purpose: Provide the public “a right to access to the records of the state and local governments as well as to private entities acting on their behalf.”
 - http://leg.state.fl.us/Statutes/index.cfm?App_mode=Display_Statute&URL=0100-0199/0119/0119ContentsIndex.html&StatuteYear=2018&Title=%2D%3E2018%2D%3EChapter%20119
 - **(2) Government in the Sunshine Law** – § 286.011, Fla. Stat. (2018); Art. I, § 24, Fla. Const.
 - Primary Purpose: Provide the “public a right of access to governmental proceedings of public boards or commissions at both the state and local levels.”
 - http://leg.state.fl.us/Statutes/index.cfm?App_mode=Display_Statute&Search_String=&URL=0200-0299/0286/Sections/0286.011.html
- Florida has arguably the broadest, most “public-friendly,” laws in the entire country and you immediately became subject to these laws the second you were appointed to this Board.

THE PUBLIC RECORDS ACT

- Lengthy statute, but application to advisory boards is relatively simple.
- General Rule: Any record you generate or receive in connection with your role on a City board is a public record and any member of the public has the right to request to view these records at any time. See Inf. Op. to Nicoletti, November 18, 1987.
- What is a “public record”?
 - “All materials used or received in connection with official business *used to perpetuate, communicate, or formalize knowledge.*”
 - “Public Records” are very broad, essentially including *any* written document and most non-written material. For example:
 - Physical documents such as: “papers, letters, maps, books, tapes, photographs, films, sound recordings, data processing software.” § 119.011(12), Fla. Stat. (2018).
 - Electronic documents such as: emails, documents generated in word processing software (including this Handout!), text messages, etc.
- Are there any exemptions?
 - Yes, there are lengthy exemptions listed in the statute, however, most of these will **not** apply to advisory boards. These exemptions are sometimes complex and heavily litigated.
 - Therefore, if the City receives a public records request and City staff asks you to turn over public records related to the particular subject contained in that request, do **not** try to determine by yourself whether the document is (a) a public record; and (b) whether an exemption is applicable. Instead, contact my office and City staff and allow us the opportunity to review the record.
 - **If the “public record” is located on my personal device is it exempted?**
 - **NO! This is a common misconception. Just because something is located only on your personal device does not mean that it is exempt.** The inquiry is whether the item is “used to perpetuate, communicate, or formalize knowledge” relating to City business, and where this information is located is irrelevant.
- What happens if I violate the Public Records Act?
 - **Knowing Violations** are a first degree misdemeanor, punishable by removal from office, up to one year in prison, and/or a \$1000 fine.
 - “Non-knowing Violations” are non-criminal but still subject to a \$500 fine.
- Rules of Thumb: **When you generate or receive any document relating to your position, always presume that the document is a “public record” that will eventually be subject to the public’s view. Also, if you generate receive a “public record,” retain it and do not destroy it to ensure compliance with the Public Records Act.**

GOVERNMENT IN THE SUNSHINE LAW

- Shorter statute, but it has generate tons of litigation and its application to advisory boards is more impactful than the Public Records Law.
- Basic Sunshine Law Requirements:
 - (1) “Meetings” of public boards or commissions must be open to the public;
 - (2) Reasonable notice of these meetings must be given to the public; and
 - (3) Minutes of the meetings must be taken, promptly recorded, and open to public inspection.
 - Most of these you do not need to worry about because City staff ensures compliance. Your primary concern is making sure that “meetings” do not take place outside publicly noticed meetings.
- What is a “meeting”?
 - The Sunshine Law defines “meeting” very broadly to include:
 - (a) informal meetings of two or more members; and
 - (b) electronic communications between two or more members regarding any foreseeable matter which could come before the board.
- Examples of specific scenarios:
 - One member sends a text message to another board member saying he is “against agenda item 2(b).”
 - This is an obvious but important example of strictly forbidden actions.
 - One board member sends an email to another board member’s husband stating that he is “against agenda item 2(b).”
 - Also likely a violation. You cannot use an intermediary to do indirectly what you cannot do directly.
 - One board member sends an email to City staff explaining why they are “against agenda item 2(b).”
 - Because staff are not elected or appointed officials, this communication is likely ok. If, however, you have reason to believe staff might disclose this information to other board members, then it is a violation.
 - One board members emails strictly factual information regarding item 2(b) to other board members.
 - Likely, it is technically ok to share strictly factual information directly with each other, however, because of how the information could be interpreted it is strongly discouraged. The better practice is to ask staff to include the information in the Agenda material.
 - Two board members carpool to a meeting.
 - This is ok, so long as you do not discuss any matter which foreseeably could come before the board.
 - However, because of the possible appearance of impropriety, these types of actions are discouraged.
 - Two board members are at the same charity event.
 - This is ok, so long as you do not discuss any matter which foreseeably could come before the board with the other board member.
 - The board took official action on agenda item 2(b) at a publicly noticed meeting. After the meeting, two board members discuss agenda item 2(b).

- Because boards have the inherent authority to change their positions on items at any time it is “reasonably foreseeable” that the item might come before the board again and, therefore, this type of action is strongly discouraged.
- What happens if I violate the Government in the Sunshine Law?
 - **Knowing Violations** can result in 2nd degree misdemeanor charges, with penalties up to 60 days in jail and up to a \$500 fine.
 - **“Not-knowing” Violations** are non-criminal but still subject to a fine of up to \$500.
 - Also, failure to comply could **void the board’s actions** relating to the subject matter of the violation.
- **Rules of Thumb:** Always err on the side of caution and, outside of publicly noticed meetings, do not engage in any discussions or communications with other elected or appointed officials regarding pending matters before your board or any reasonably foreseeable matter that might come before your board. Also, generally it is ok for you to privately communicate with City staff and City attorneys regarding such matters provided there are no other elected or appointed city officials present or copied on the communication.

STANDARDS OF CONDUCT FOR PUBLIC OFFICERS

Anchors Smith Grimsley, PLC
Kyle S. Bauman, Esq.
City of Destin City Attorney

Office #: (850) 863-4064
Cell #: (850) 585-4775
email: kbauman@asglegal.com

Last Updated: November 2020

***** This Handout is intended to be used as a basic overview of the Standards of Conduct for Public Officials and no Board or Council Member should rely on it when taking specific actions which may be impacted by the Chapter 112, Florida Statutes. Please contact me and City staff if you have specific questions before taking action and we will respond to you as quickly as possible. *****

Laws can be found at:
<http://leg.state.fl.us/>

WHAT ARE THE STANDARDS OF CONDUCT FOR PUBLIC OFFICERS?

“A public office is a public trust.”
– Article II, Section 8, Florida Constitution

- **Chapter 112.313, Florida Statutes**, describes a series of “standards of conduct” public officers must adhere to. Essentially, the standards of conduct are the basic statutory principles of ethics public officials are legally obligated to adhere to.

GIFTS

- **Solicitation or Acceptance of Gifts (Bribery):** You are not allowed to solicit or accept anything of value, including a gift, loan, reward, promise of future employment, favor or service, based upon any understanding that your vote, official action, or judgment would be influenced by the gift or promise. § 112.313(2), *Fla. Stat.*
- **Unauthorized Compensation:** You cannot accept anything of value when you know or should know that the item is being given to influence your vote or other action. § 112.313(4), *Fla. Stat.*
 - Also applies to your spouse and minor children.
- You are always prohibited from soliciting any gift and from accepting any gift when the gift is intended to influence your actions as an elected official.

BUSINESS PROHIBITIONS

- **Doing Business with the City:** You are not allowed to purchase, rent, or lease any realty, goods, or services for the City from any business entity of which you are an officer, partner, director, or proprietor or in which the officer has a material interest. § 112.313(3), *Fla. Stat.*
 - Also applies to your spouse and children.
- **Conflicting Employment or Contractual Relationships:** You cannot hold any employment or contractual relationship with any entity which is subject to the regulation of or is doing business with the City. § 112.313(7), *Fla. Stat.*
 - Legal tests to determine whether there is a conflict:
 - Is the conflict frequently recurring?
 - Does the conflict impede the full and faithful discharge of public duties?

GENERAL PROHIBITIONS

- **Misuse of Public Position:** You cannot corruptly use or attempt to use your position or any property or resource within your trust to secure special privilege, benefit, or exemption for yourself. § 112.313(6), *Fla. Stat.*
- **Disclosure or Use of Certain Information:** You cannot disclose or use information not available to members of the general public and gained by reason of your official position for your personal gain or benefit or the personal gain or benefit of any other person or business entity. § 112.313(8), *Fla. Stat.*

REQUIRED ETHICS TRAINING & FINANCIAL DISCLOSURE

- All elected municipal officials must complete at least 4 hours of ethics training each year. § 112.3142, *Fla. Stat.*
- All elected municipal officials must file a financial disclosure with the Florida Commission on Ethics no later than July 1 each year. § 112.3144, *Fla. Stat.*

CONSEQUENCES

- Generally, this statute is policed by the Florida Commission on Ethics and violation of the statute can lead to punishments including impeachment, removal from office, suspension from office, public censure and reprimand, a civil penalty not to exceed \$10,000, and restitution of any pecuniary benefits received because of the violation committed. § 112.317, *Fla. Stat.*
- Can also carry criminal penalties in some instances.

VOTING CONFLICTS

***Anchors Smith Grimsley, PLC
Kyle S. Bauman, Esq.
City of Destin City Attorney***

Office #: (850) 863-4064
Cell #: (850) 585-4775
email: kbauman@asglegal.com

Last Updated: November 2020

****** This Handout is intended to be used as a basic overview of the Voting Conflicts and no Board or Council Member should rely on it when taking specific actions which may be impacted by the Chapter 112, Florida Statutes. Please contact me and City staff if you have specific questions before the meeting at which the conflict will arise and we will respond to you as quickly as possible. ******

Laws can be found at:

<http://leg.state.fl.us/>

WHAT IS A VOTING CONFLICT?

§ 112.3143, Florida Statutes

- A voting conflict arises when you are prohibited from voting on a specific matter coming before your board. In instances in which you do not have a conflict, you must vote. § 286.012, Fla. Stat.
- Designed to avoid situation where a public officer is tempted to exercise the powers of his or her office to promote the interest of someone other than the public because of that someone's relationship to the officer.

Statutory Language:

- You cannot vote on any measure which would
 - inure to your "special private gain or loss,"
 - which you know would inure to the special private gain or loss of any "principal by whom you are retained" or to the parent organization or subsidiary of a corporate principal by which you are retained, or
 - which you know would inure to the special private gain or loss of your "relative" or business associate.

Definitions:

- **"Principal by whom retained"** – means an individual or entity that has permitted or directed another to act on behalf of the principal for compensation, salary, pay, or consideration. E.g., your client or employer. Also, the parent, subsidiary, or sibling organization of your client or employer.
- **"Relative"** – means your father, mother, son, daughter, husband, wife, brother, sister, father-in-law, mother-in-law, son-in-law, or daughter-in-law.

- **“Business associate”** – means any person or entity engaged in or carrying out a business enterprise with a public officer, public employee, or candidate as a partner, joint venture, corporate shareholder where the shares of such corporation are not listed on any national or regional stock exchange, or co-owner of property. § 112.312(4), Fla. Stat.
- **“Special private gain or loss”** – means an economic benefit or harm that would inure to you, your relative, your business associate, or principal.

WHO IS PROHIBITED FROM BENEFITTING?

- Four classes of people are prohibited from benefiting from the public officer’s vote:
 - (1) The public officer;
 - (2) A relative;
 - (3) A business associate;
 - (4) A principal, subsidiary, or parent corporation of a principal.

WHAT KIND OF BENEFITS ARE PROHIBITED?

“Special Private Gain or Loss”

- This is the test by which voting conflicts are determined. There are four factors to look for:
 - (1) The size of the class affected by the vote;
 - (2) The nature of the interests involved;
 - (3) The degree to which the interests of all members of the class are affected by the vote;
 - (4) The degree to which the officer, relative, business associate, or principal receives a greater benefit or harm when compared to other members of the class.
- Standards – Depending on the type of special gain or loss, three different “standards” are considered:
 - *Special private gain or loss* – the gain or loss must be *special* and *private* to the officer, relative, business associate, or principal. Cannot be general.
 - *Size of the class test* – typically, the Commission on Ethics applies the “1% Rule” which means that if the special gain or loss of people prohibited from benefitting is less than 1% of the total class affected, then there is no voting conflict.
 - *Remote and speculative test* – generally, the special private gain or loss must be somewhat concrete and certain in order to rise to the level of a voting conflict.

WHAT TO DO WHEN YOU HAVE A CONFLICT

- Four steps are required:
 - (1) *Announce* the conflict at the meeting;
 - (2) *Abstain* from voting on the matter;
 - (3) *Disclose* the conflict on the Conflict Form provided to you by the City Clerk;
 - (4) *File* the completed version of the Conflict Form with the City Clerk, who will properly file it and include it in the minutes of the meeting.
- You are also prohibited from participating in discussion on the matter.

DRAFT

MINUTES
HARBOR COMMUNITY REDEVELOPMENT
AGENCY ADVISORY COMMITTEE MEETING
OCTOBER 14, 2020 - 5:30 PM
DESTIN CITY HALL BOARDROOM

1. CALL TO ORDER:

Chairman Buckingham called the meeting to order at 5:30 p.m. on Wednesday, October 14, 2020 in the Destin City Hall Board Room.

2. ROLL CALL:

Present

Mike Buckingham
James Green
Casey Jones
Sandy Trammell
Jan Best
Barbara Mizell

Absent

Mike Raim

Staff Present

Kim Montgomery, Deputy City Clerk
Traci Goodhart, Planner
Louis Zunguze CD Director
Michael Burgess, PS Director
James Lauria, IT Specialist
Kyle Bauman, City Attorney

3. MINUTES FOR APPROVAL: June 10, 2020

Motion by Committee member Green, seconded by Committee member Trammell, the members approved the June 10, 2020 minutes as written with a 6-0 vote.

4. OLD BUSINESS:

➤ **FDOT Median Landscape Project**

Mrs. Goodhart explained to the members this plan was brought before them at their last meeting at the 90% plan status and what is before them now is its final 100% approved plan for their review.

Mr. Zunguze added these are the final plans and is for their review only and no more comments or changes will be made.

There was a question regarding leaving the Crepe Myrtles and how they thought the decision was made to have them removed.

Mr. Burgess explained that he has been coordinating with FDOT personnel in charge of the project and explained that FDOT made the decision to keep majority of the Crepe Myrtles because most are over water and sanitary sewer infrastructure. Additionally, with that infrastructure out there and the 18-inch limits on height, and other plant material constraints, as well as the view corridor requirements for billboards, sight triangles and overhead power lines prevented any new trees being planted.

5. NEW BUSINESS:

➤ **Harbor Stormwater Infrastructure – Michael Burgess, Public Services Director Member Comments – Water Quality Update**

Mr. Burgess provided the members information on the current quality of water in the Destin Harbor. He spoke on the pump and how its operated to bring in 48K gallons of fresh Gulf water into the harbor a minute equaling anywhere between 13.5 – 16.2 million gallons of Gulf water nightly when running. He spoke of the four water quality issues that normally affect a closed in basin, such as the harbor which are:

- Dissolved Oxygen
- Nitrogen
- Phosphorous
- Bacteria

With the water quality mitigations being 13-16 million gallons of fresh Gulf water nightly and the four Stormwater Quality Units in Harbor Blvd, that collects settleable solids and floatable solids. For which are cleaned by City contractor biannually. Additionally, with staff being able to pump out the smaller one in between. He also spoke of the water quality samples that are taken by Choctawhatchee Basin Alliance for Dissolved Oxygen Levels, which are affected by water temperature and salinity.

Committee member Green asked about the harbor pump's cavitation issues. According to Mr. Burgess, they now do not think the issue is so much as air entrainment from eddies that form in the wet well. And explained what they think the cause is. Additionally, the pump will be removed in the winter for refurbishment.

Committee member Green also asked about the Coleman Lake and how the water is darker than it was before Airport Road was reconstructed and feels that there is a watershed issue from the additional stormwater runoff.

Committee member Trammell suggested this may be something that needs to be addressed by the Town Center CRA. She then asked Mr. Burgess how petroleum is addressed with the water quality systems. And if the storm water drains along 98 feed into these systems before they go into the harbor.

According to Mr. Burgess, because petroleum has a tendency to collect on the surface versus within the body of water itself. The depths where the water is collected for the samples would not be truly reflective of the amount of petroleum input into a watershed. In regards to the storm water drains, there is one in front of Harbor Docks, and the materials on the south side of that one would probably bypass treatment because the units actually upstream of it. And then the other ones located on the southside of 98 at Brotulas, Emerald Grand and Gulf Shore Drive collects quite a bit of sediment and floatable materials.

➤ **FY-20 Work Plan Items:**

Mrs. Goodhart informed the members that in light of the Covid issues and not being able to meet, staff has moved all of their 2020 items to 2021.

Committee member Green made the motion that the Harbor CRA Advisory Committee carry over the fiscal year 2020 work plan items to fiscal year 2021. With Committee member Trammell providing the second. The motion passed with a 6-0 vote.

➤ **Committee member Comments:**

Committee member Best – Glad to see everyone in person and healthy again and is looking forward

to next year and hopefully be able to start on their old business, which is new again.

Chairman Buckingham – Thanked staff and how glad he is to see everyone is now well and healthy and looking forward to working with everyone as well.

Committee member Green – Good to see everyone again.

Committee member Jones – Thanked the staff for their amazing job and wished Sandy Happy Birthday.

Committee member Trammell – Thanked staff, looking forward to 2021 and spoke of the seats that are now expired with outgoing Council and applications that need to be turned in if expired.

Mrs. Goodhart explained she was going to mention this in her comments and reminded everyone that has a Councilmember whose term is expiring, to please submit their application if they want to continue serving on the committee.

Committee member Trammell also asked if they were going to continue meetings both virtually and attending in person. According to Mr. Zunguze that is still to be determined. And asked the City Attorney to provide input.

According to Mr. Bauman, the Governor has informed the local governments that he has suspended the physical quorum requirements Executive Order, beginning November 1st. However, just because that is being removed, doesn't necessarily mean that all Council, Committee and Board members that want to attend virtually have to stop attending virtually. So long as there is a physical quorum of four member, others that want to attend virtually can still do so. He also explained that City Council is going to consider a resolution codifying that at their upcoming council meeting. So ultimately, that would be City Council's discretion whether they want to continue with that practice as long as there is a physical quorums in place.

Committee member Mizzell – Thanked everyone and spoke of trying to stay healthy for her patients, her staff, and everyone. Looking forward to next year too.

6. DIRECTORS REPORT:

Mr. Zunguze introduced his new staff member Daniel Butler to the committee. And reminded the members going forward to check their city email address for all committee correspondence.

- **Next meeting:** To be determined since the November meeting day is a Holiday.

Chairman Buckingham stated that if there is nothing pressing, he has no issues with not meeting in November.

7. ADJOURNMENT:

Having no further business at this time, the meeting was adjourned at 6:15 PM.

Adopted and approved this ____ day of _____ 2020.

Mike Buckingham, Chairman

Kim Montgomery, Deputy City Clerk

ZERBE STREET - CALHOUN AVENUE PEDESTRIAN IMPROVEMENTS

201 EAST PINE STREET, SUITE 1000
ORLANDO, FLORIDA 32801
PHONE: 407.839.3955 FAX: 407.839.3790
FLORIDA ENGINEERING BUSINESS NO. 2429
www.tetratech.com



CITY COUNCIL AND STAFF

GARY JARVIS.....MAYOR
PREBBLE RAMSWELL.....COUNCILMEMBER
JOHNNY KING.....COUNCILMEMBER
KEVIN SCHMIDT.....COUNCILMEMBER
DEWEY DESTIN.....COUNCILMEMBER
TERESA HEBERT.....COUNCILMEMBER
SKIP OVERDIER.....COUNCILMEMBER
RODNEY BRADEN.....COUNCILMEMBER
LANCE JOHNSON.....CITY MANAGER

SHEET INDEX

SHEET No.	DESCRIPTION
G001	COVER SHEET
G002	GENERAL NOTES
G003	LEGEND AND ABBREVIATIONS
G004	OVERALL SITE KEY PLAN
G005	MAINTENANCE OF TRAFFIC
G006	TYPICAL SECTIONS
V101	EXISTING CONDITIONS - ZERBE STREET
V102	EXISTING CONDITIONS - CALHOUN AVENUE
V103	EXISTING CONDITIONS - CALHOUN AVENUE (CONT.)
C100	DEMOLITION AND EROSION CONTROL PLAN - ZERBE STREET
C101	DEMOLITION AND EROSION CONTROL PLAN - CALHOUN AVENUE
C102	DEMOLITION AND EROSION CONTROL PLAN - CALHOUN AVENUE (CONT.)
C103	SITE PLAN WITH GEOMETRICS - ZERBE STREET
C104	SITE PLAN WITH GEOMETRICS - CALHOUN AVENUE
C105	SITE PLAN WITH GEOMETRICS - CALHOUN AVENUE (CONT.)
C106	GRADING, DRAINAGE AND PAVING PLAN - ZERBE STREET
C107	GRADING, DRAINAGE AND PAVING PLAN - CALHOUN AVENUE
C108	GRADING, DRAINAGE AND PAVING PLAN - CALHOUN AVENUE (CONT.)
C501	CIVIL DETAILS
C502	CIVIL DETAILS
C503	CIVIL DETAILS
C504	CIVIL DETAILS
C505	CIVIL DETAILS

ENGINEER OF RECORD:
TIMOTHY A. VANDERWALKER, P.E. NO. 74415 FL

FINANCIAL PROJECT ID #438120-1-58-01 (FEDERAL FUNDS)

THIS PROJECT WILL BE LET FOR CONSTRUCTION IN THE FDOT FISCAL YEAR 2019.

GOVERNING STANDARDS AND SPECIFICATIONS
FLORIDA DEPARTMENT OF TRANSPORTATION 2018 DESIGN STANDARDS AND REVISED
INDEX DRAWINGS, AS APPENDED HEREIN, AND DIVISIONS II AND III OF THE JANUARY 2018
STANDARD SPECIFICATIONS FOR ROAD AND BRIDGE CONSTRUCTION, AS AMENDED BY
CONTRACT DOCUMENTS.

PROJECT LOCATION:

CALHOUN AVENUE, DESTIN, FLORIDA

Tt PROJECT No.:

200-08535-17001

CLIENT INFORMATION:

DAVID CAMPBELL, PE
CITY OF DESTIN, FL
4200 INDIAN BAYOU TRAIL
DESTIN, FL 32541
PHONE: 850.837.4242

CITY PROJECT No.:


PROJECT DESCRIPTION / NOTES:

IMPROVEMENTS WILL INCLUDE CONSTRUCTION OF SIDEWALK, DRAINAGE
IMPROVEMENTS, LIGHTING, AND PEDESTRIAN AMENITIES ALONG ZERBE STREET FROM
SIBERT AVENUE TO CALHOUN AVENUE AND ALONG CALHOUN AVENUE FROM ZERBE
STREET TO THE NORTH SIDE OF CLEMENT TAYLOR PARK.

ISSUED:

100% BID SET SUBMITTAL -MARCH 2018

VICINITY MAP

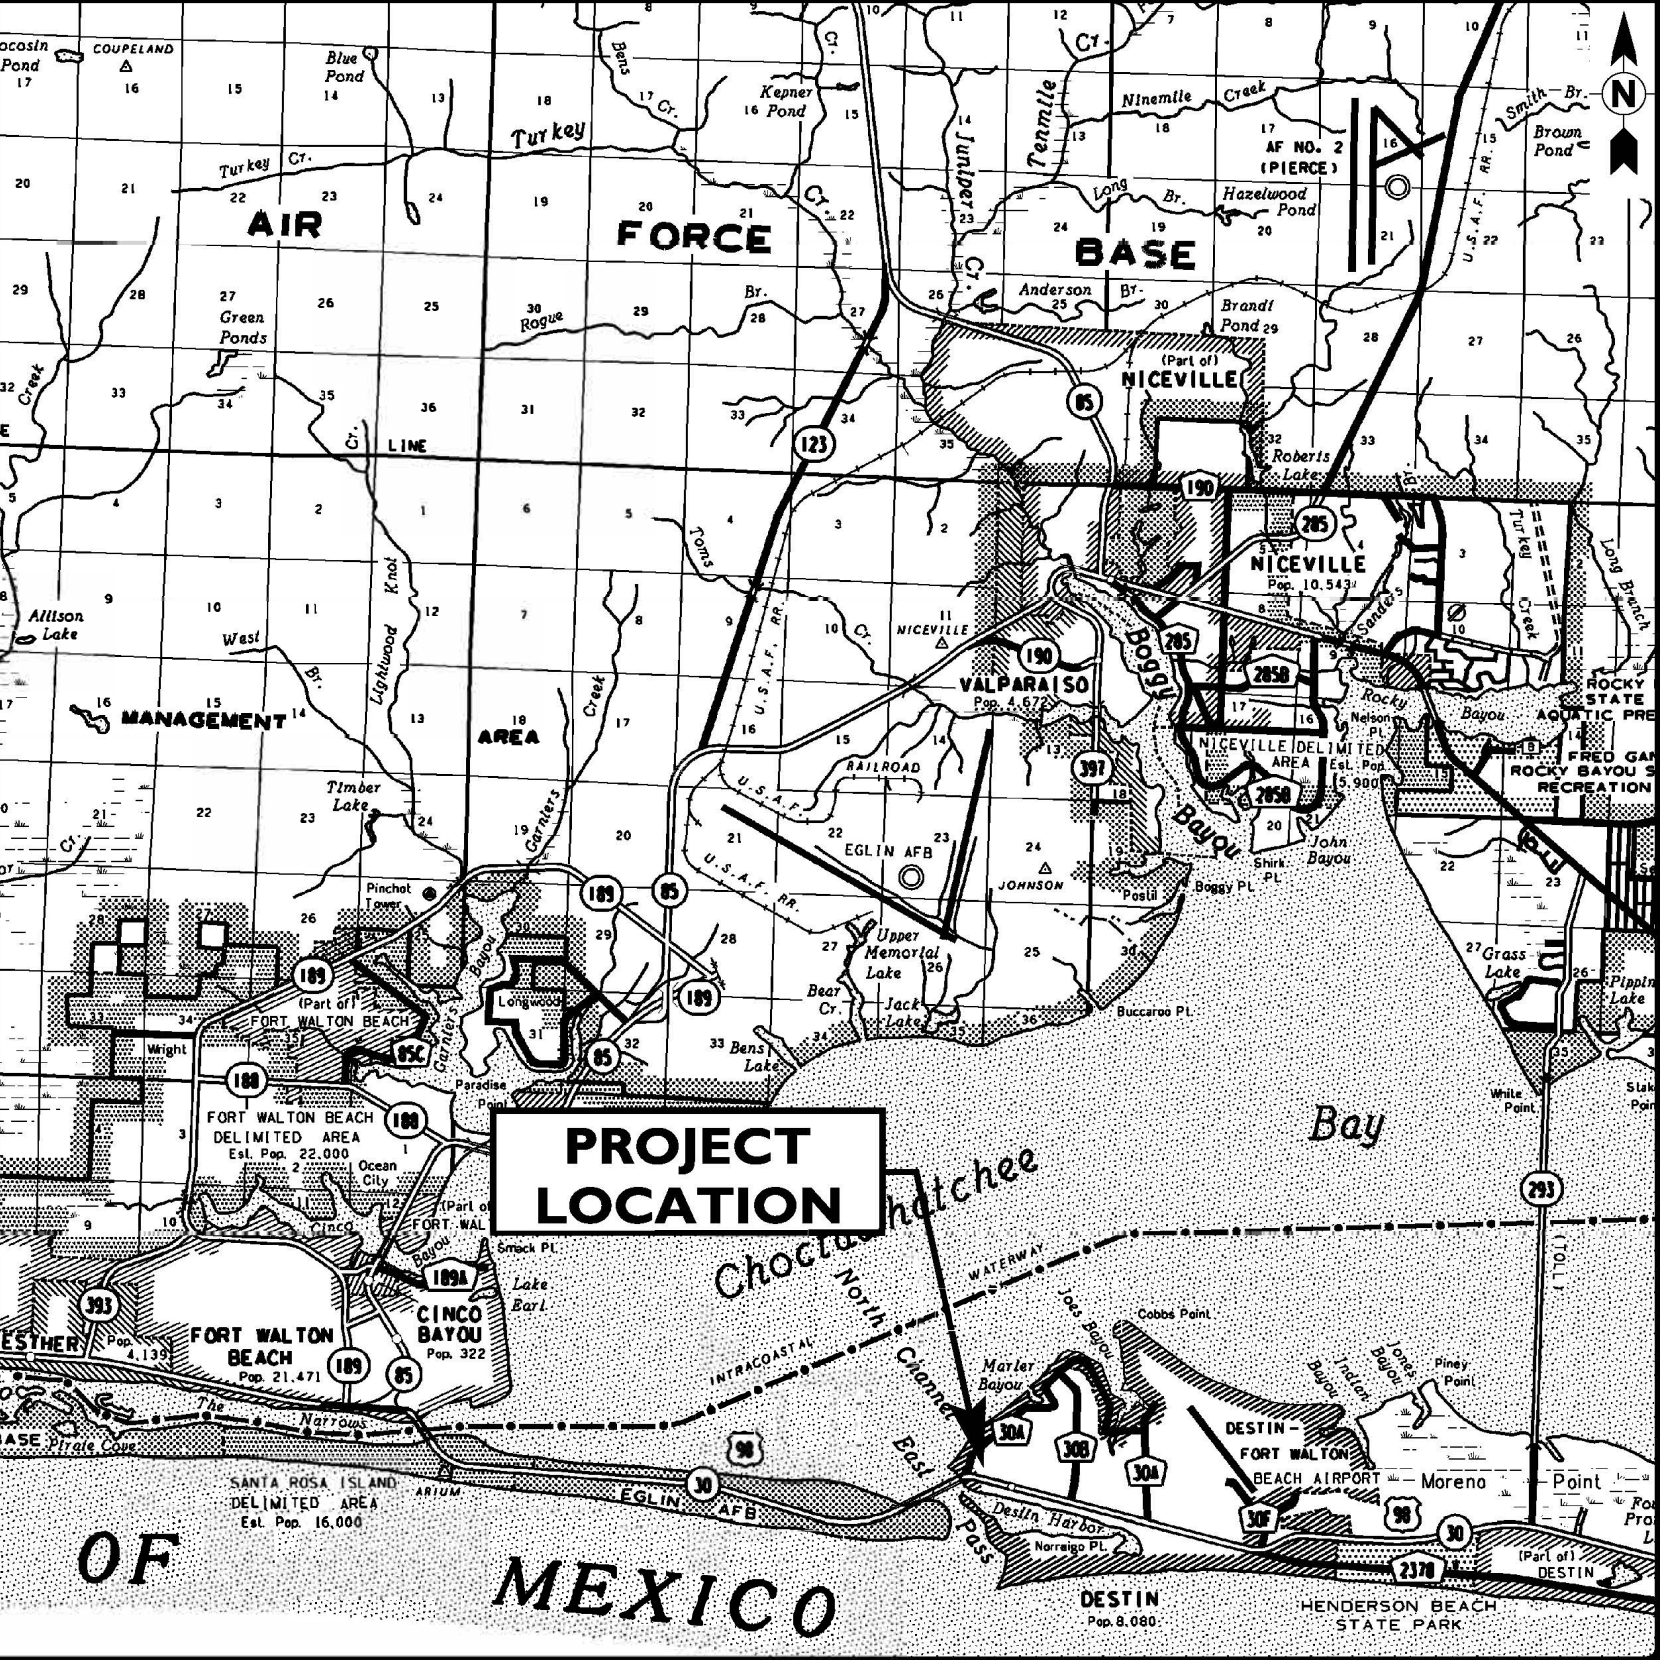

3/7/2018 10:25:44 AM - P:\ER08535\200-08535-17001\CAD\SHSHEETFILES\G-001.DWG - MLKS. BRETT

F

E

D

C

B

A

GENERAL:

- BENCHMARKS FOR CONSTRUCTION HAVE BEEN PROVIDED ON SHEETS V-101 THROUGH V-103.
- ALL WORK SHALL BE IN ACCORDANCE WITH THE MOST CURRENT VERSION OF FDOT DESIGN STANDARDS AND STANDARD SPECIFICATIONS.
- ALL LABOR, MATERIALS, AND METHODS OF CONSTRUCTION SHALL BE IN STRICT ACCORDANCE WITH THE MINIMUM ENGINEERING AND CONSTRUCTION STANDARDS ADOPTED BY THE CITY OF DESTIN (CITY), THE PLANS AND CONSTRUCTION SPECIFICATIONS. WHERE CONFLICTS OR OMISSIONS EXIST, THE CITY STANDARDS SHALL DICTATE. SUBSTITUTIONS AND DEVIATION FROM PLANS AND SPECIFICATIONS SHALL BE PERMITTED ONLY WHEN WRITTEN APPROVAL HAS BEEN ISSUED BY THE ENGINEER.
- SHOP DRAWINGS OF ALL MATERIALS BEING USED SHALL BE SUBMITTED TO THE ENGINEER FOR APPROVAL PRIOR TO ORDER, SHIPMENT, OR INSTALLATION.
- ALL MATERIALS AND CONSTRUCTION TO BE IN ACCORDANCE WITH THE CITY CONSTRUCTION SPECIFICATIONS, LATEST EDITION, UNLESS OTHERWISE WAIVED.
- IT WILL BE THE RESPONSIBILITY OF THE CONTRACTOR TO ENSURE THAT ALL REQUIRED PERMITS ARE OBTAINED AND IN HAND BEFORE BEGINNING ANY CONSTRUCTION. NO CONSTRUCTION OR FABRICATION OF ANY ITEM SHALL BEGIN UNTIL THE CONTRACTOR HAS RECEIVED ALL PLANS AND ANY OTHER DOCUMENTATION FROM ALL OF THE PERMITTING AND ANY OTHER REGULATORY AUTHORITIES. ANY PENALTIES, STOP WORK ORDERS ON ADDITIONAL WORK RESULTING FROM THE CONTRACTOR BEING IN VIOLATION OF THE REQUIREMENTS ABOVE SHALL BE FULLY BORNE BY THE CONTRACTOR.
- THE LOCATION OF ALL EXISTING UTILITIES AND STORM DRAINAGE SHOWN ON THE PLANS HAVE BEEN DETERMINED FROM THE BEST INFORMATION AVAILABLE AND ARE GIVEN FOR THE CONVENIENCE OF THE CONTRACTOR. THE ENGINEER ASSUMES NO RESPONSIBILITY FOR INACCURACY. PRIOR TO THE START OF ANY CONSTRUCTION ACTIVITY IT SHALL BE THE CONTRACTOR'S RESPONSIBILITY TO NOTIFY THE VARIOUS UTILITIES AND TO MAKE THE NECESSARY ARRANGEMENTS FOR ANY RELOCATION OF THESE UTILITIES WITH THE OWNER OF THE UTILITY. THE CONTRACTOR SHALL EXERCISE CAUTION WHEN CROSSING UNDERGROUND UTILITIES, WHETHER SHOWN ON THE PLAN OR LOCATED BY THE UTILITY COMPANY. ALL UTILITIES WHICH INTERFERE WITH THE PROPOSED CONSTRUCTION SHALL BE BROUGHT TO THE ATTENTION OF THE ENGINEER FIRST. ANY FEES ASSOCIATED WITH UTILITY RELOCATIONS SHALL BE BORNE IN ACCORDANCE WITH RESPECTIVE UTILITY COMPANY STANDARDS. IT IS REQUESTED UTILITY COMPANIES MOVE THEIR PARTICULAR UTILITIES. ANY DELAY OR INCONVENIENCE CAUSED TO THE CONTRACTOR BY THE RELOCATION OF THE VARIOUS UTILITIES SHALL BE INCIDENTAL TO THE CONTRACT AND NO EXTRA COMPENSATION WILL BE ALLOWED.
- THE CONTRACTOR SHALL SCHEDULE A PRECONSTRUCTION MEETING TO BE HELD BETWEEN THE CITY, UTILITIES, ENGINEER OF RECORD, AND CONTRACTOR PRIOR TO COMMENCEMENT OF CONSTRUCTION.
- THE SEQUENCE OF CONSTRUCTION SHALL BE SUCH THAT ALL UNDERGROUND INSTALLATIONS OF EVERY KIND, INCLUDING LANDSCAPE SPRINKLERS, SHALL BE PLACED BENEATH THE PAVEMENT AND ITS EDGES PRIOR TO THE CONSTRUCTION OF THE PAVEMENT. THE PAVEMENT SHALL NOT BE CUT WITHOUT PRIOR APPROVAL OF THE ENGINEER.
- THE CONTRACTOR SHALL NOTIFY THE ENGINEER AT LEAST 48 HOURS PRIOR TO BEGINNING CONSTRUCTION AND AT LEAST 48 HOURS HOURS BEFORE REQUIRED INSPECTION ON EACH AND EVERY PHASE OF WORK. THE CONTRACTOR SHALL NOTIFY THE ENGINEER A MINIMUM OF 48 HOURS NOTICE PRIOR TO ANY SCHEDULED TESTING.
- ALL CONTRACTORS, CITY REPRESENTATIVES, AND UTILITY COMPANIES ARE RESPONSIBLE FOR THEIR RESPECTIVE SURVEYING AND LAYOUT FROM BENCHMARK PROVIDED ON CONSTRUCTION PLANS. ANY SURVEY MONUMENTATION DISTURBED DURING CONSTRUCTION SHALL BE REPLACED UPON COMPLETION OF THE WORK BY A REGISTERED LAND SURVEYOR IN THE STATE OF FLORIDA.
- THE CONTRACTOR SHALL BE RESPONSIBLE FOR PREVENTING ANY CONSTRUCTION ACTIVITIES FROM TAKING PLACE OUTSIDE OF THE RIGHTS-OF-WAY OR TEMPORARY CONSTRUCTION EASEMENT SHOWN ON THE PLANS. ANY ON-SITE OR OFFSITE AREAS DISTURBED SHALL BE RESTORED TO ORIGINAL CONDITION OR BETTER AS DIRECTED BY THE CITY UNLESS NOTED ON THE PLANS.
- THE CONTRACTOR SHALL MAINTAIN A CURRENT SET OF CONSTRUCTION PLANS AND ALL PERMITS ON THE JOB SITE DURING ALL PHASES OF CONSTRUCTION. THE CONTRACTOR SHALL PROVIDE TOTAL OF (2) SETS OF RECORD DRAWINGS TO THE ENGINEER OF RECORD WITHIN TWO (2) WEEKS AFTER CONSTRUCTION HAS BEEN COMPLETED ON EACH PHASE IN ACCORDANCE WITH CONTRACT DOCUMENTS. HARDCOPIES ONLY, PDFS NOT ACCEPTED.
- TOPOGRAPHIC INFORMATION SHOWN ON THESE PLANS WAS TAKEN FROM SURVEY INFORMATION, DATED 6-19-2017, PROVIDED BY SOUTHEASTERN SURVEY, 1130 HIGHWAY 90, CHIPLEY, FLORIDA 32429, (850) 638-0790.
- THE CONTRACTOR SHALL BE RESPONSIBLE FOR OBTAINING THE NECESSARY TESTING TO ASSURE THAT THE PROPER COMPACTION HAS BEEN ACHIEVED ON THE SUBGRADE, BASE, AND ALL OTHER PERTINENT AREAS THAT HAVE BEEN COMPLETED. THE CONTRACTOR SHALL BEAR ALL COSTS ASSOCIATED WITH TESTING AND RETESTING OF THE AREAS AND SHALL PROVIDE THE OWNER AND THE ENGINEER WITH COPIES OF THE CERTIFICATION OF COMPACTION FROM THE TESTING COMPANY.
- IT IS THE CONTRACTOR'S RESPONSIBILITY TO DETERMINE EXISTING SITE CONDITIONS OF SOIL PRIOR TO BIDDING PROJECT IF ANY OFF SITE MATERIALS WILL NEED TO BE IMPORTED TO ACHIEVE THE GRADES SPECIFIED ON THE PLANS. A COPY OF THE GEOTECHNICAL REPORT IS INCLUDED IN THE CONTRACT DOCUMENTS FOR CONTRACTOR'S REFERENCE.
- ALL EXCESS FILL FROM SITE SHALL BE STOCKPILED BY THE CONTRACTOR, IN A LOCATION DETERMINED BY THE CITY OR THE CITY'S REPRESENTATIVE AND THE ENGINEER.
- PRIOR TO BID PREPARATION, THE CONTRACTOR MUST BECOME FAMILIAR WITH THE OVERALL SITE CONDITIONS AND PERFORM ADDITIONAL INVESTIGATIONS AS DETERMINED NECESSARY TO UNDERSTAND THE LIMIT AND DEPTH OF EXPECTED ORGANIC SILT PEAT AREAS, ADEQUACY OF EXISTING MATERIALS AS FILL, DEWATERING REQUIREMENTS, CLEAN FILL REQUIRED FROM OFFSITE, AND MATERIALS TO BE DISPOSED OF OFFSITE, ALL OF WHICH WILL AFFECT HIS PRICING. ANY DELAY, INCONVENIENCE, OR EXPENSE CAUSED TO THE CONTRACTOR DUE TO INADEQUATE INVESTIGATION OF EXISTING CONDITIONS SHALL BE INCIDENTAL TO THE CONTRACT, AND NO EXTRA COMPENSATION WILL BE ALLOWED. THE MATERIALS ANTICIPATED TO BE ENCOUNTERED DURING CONSTRUCTION MAY REQUIRE DRYING PRIOR TO USE AS BACKFILL, AND THE CONTRACTOR MAY HAVE TO IMPORT MATERIALS, AT NO EXTRA COST, FROM OFFSITE TO MEET THE REQUIREMENTS FOR COMPACTION AND PROPER FILL.

DEMOLITION:

- THE CONTRACTOR SHALL OBTAIN NECESSARY PERMITS AND LICENSES FOR PERFORMING THE DEMOLITION WORK AND SHALL FURNISH A COPY OF SAME TO THE ENGINEER PRIOR TO COMMENCING THE WORK. THE CONTRACTOR SHALL COMPLY WITH THE REQUIREMENTS OF THE PERMITS.
- THE CONTRACTOR SHALL NOTIFY ALL UTILITY COMPANIES OR LOCAL AUTHORITIES FURNISHING GAS, WATER, ELECTRICAL, TELEPHONE, OR SEWER SERVICE SO THEY CAN REMOVE, RELOCATE, DISCONNECT, CAP OR PLUG THEIR EQUIPMENT IN ORDER TO FACILITATE DEMOLITION.
- THE CONTRACTOR SHALL PROTECT ALL UTILITIES AND OTHER IMPROVEMENTS SHOWN ON THESE PLANS AND UTILITIES AND OTHER IMPROVEMENTS NOT SHOWN. THE CONTRACTOR SHALL ASSUME RESPONSIBILITY FOR REPAIRS OF UTILITIES AND OTHER IMPROVEMENTS DAMAGED DURING CONSTRUCTION AND SHALL MAINTAIN SUFFICIENT PROTECTION FOR ALL UTILITIES REQUIRED TO PROTECT THEM FROM DAMAGE AND TO PROTECT THE PUBLIC DURING CONSTRUCTION. CONTRACTOR SHALL ALSO SUPPORT EXISTING UTILITIES AS REQUIRED FOR INSTALLATION OF ALL PROPOSED IMPROVEMENTS. ALL COSTS ASSOCIATED WITH PROTECTING, SUPPORTING, REPAIRING, AND OTHER ACTIVITIES RESULTING FROM CONTRACTOR DAMAGING UTILITIES SHALL BE THE CONTRACTORS RESPONSIBILITY AT NO ADDITIONAL COST TO THE CITY.
- THE CONTRACTOR IS RESPONSIBLE FOR THE PROTECTION OF ALL STRUCTURES, AND UTILITIES NOT MARKED FOR REMOVAL OR DEMOLITION AND SHALL PROMPTLY REPAIR ANY DAMAGE AS DIRECTED BY THE ENGINEER AT NO COST TO THE OWNER.
- THE CONTRACTOR SHALL REMOVE PAVING MARKED FOR DEMOLITION WHICH INCLUDES ALL ASPHALT, CONCRETE, AND BASE.
- CONTRACTOR SHALL TAKE PROPER MEASURES TO ENSURE EXCAVATED OR UNSALVAGEABLE MATERIAL STORED ON-SITE ARE PROTECTED AGAINST EROSION AND SEDIMENTATION. THE CONTRACTOR SHALL REMOVE UNSALVAGEABLE MATERIALS AND YARD WASTE FROM THE SITE IN A TIMELY MANNER AND DISPOSE OF IN ACCORDANCE WITH APPLICABLE FEDERAL, STATE, AND LOCAL REGULATIONS.
- THE CONTRACTOR SHALL SAW-CUT A SMOOTH STRAIGHT EDGE ON ANY PAVEMENT PROPOSED FOR DEMOLITION PRIOR TO ITS REMOVAL. PRIOR TO CONNECTING PROPOSED PAVEMENT TO EXISTING PAVEMENT, THE CONTRACTOR SHALL ENSURE THAT THE EDGE OF THE EXISTING PAVEMENT IS STRAIGHT AND UNIFORM.

OTHER UTILITY INFORMATION:

- CHAPTER 553 - 851 OF THE FLORIDA STATUTES REQUIRES THAT AN EXCAVATOR NOTIFY GAS UTILITIES A MINIMUM OF TWO (2) WORKING DAYS PRIOR TO EXCAVATING. THE DRAWINGS SHOW ONLY THE APPROXIMATE LOCATION OF GAS MAINS AND DO NOT SHOW SERVICE LINES.
- CONTRACTOR TO COORDINATE WITH CITY REGARDING INSTALLATION OF PROPOSED LIGHT POSTS AND ALL REQUIRED APPURTENANCES.

EARTHWORK, GRADING, STABILIZATION, PAVING, AND DRAINAGE:

- COMPACT ALL UTILITY TRENCHES WITHIN ROADWAYS TO 98% OF THE MODIFIED PROCTOR MAXIMUM DENSITY (AASHTO T - 180) AND TO 95% WITHIN OTHER AREAS.
- STABILIZED SUBGRADE TO BE LBR 40 PER FDOT STANDARD SPECIFICATION 160.
- ASPHALTIC CONCRETE TO FDOT STANDARD SPECIFICATION (LATEST EDITION) SECTION 916.1.
- ALL CONCRETE STRUCTURES, SUCH AS, BUT NOT LIMITED TO: FLUMES, WALKS, CURBS AND DRAINAGE STRUCTURES, SHALL BE TO FDOT STANDARD SPECIFICATION (LATEST EDITION).
- ALL AREAS DISTURBED BY THE CONSTRUCTION SHALL BE STABILIZED WITH SOD (SAME AS SURROUNDING AREA OR BETTER) OR APPROVED EQUAL.
- PLANS AND SPECIFICATIONS REQUIRE THAT COMPACTED BACKFILL BE PLACED ALONG SIDE OF AND OVER ALL UTILITIES. THE ENGINEER MAY REQUIRE THAT COMPACTION TESTS BE TAKEN TO VERIFY BACKFILL COMPACTION. THE COST OF SUCH COMPACTION TESTS WILL BE BORNE BY THE CONTRACTOR.
- THE CONTRACTOR MUST INSTALL AND MAINTAIN GRASS OR SOD ON EXPOSED SLOPES WITHIN 48 HOURS OF COMPLETED FINAL GRADES, AS NOTED ON PLANS, AND AT ANY OTHER TIME AS NECESSARY TO PREVENT EROSION, SEDIMENTATION OR TURBID DISCHARGES TO ANY DOWNSTREAM WATER BODY, WETLAND, OR OFF-SITE PROPERTY. SODDING ON SLOPES 3:1 AND STEEPER SHALL BE STAKED WITH STAGGERED JOINTS.
- THE CONTRACTOR SHALL TAKE ALL MEASURES NECESSARY TO CONTROL TURBIDITY AND SEDIMENT INCLUDING, BUT NOT LIMITED TO, THE INSTALLATION OF TURBIDITY BARRIERS AND SILT FENCES AT ALL LOCATIONS WHERE THE POSSIBILITY OF TRANSFERRING SUSPENDED SOLIDS INTO THE RECEIVING WATER BODY EXISTS DUE TO THE PROPOSED WORK. TURBIDITY AND SEDIMENT BARRIERS MUST BE INSTALLED PRIOR TO THE COMMENCEMENT OF CONSTRUCTION AND MAINTAINED AT ALL LOCATIONS UNTIL CONSTRUCTION IS COMPLETED AND DISTURBED SOIL AREAS ARE STABILIZED. THE CONTRACTOR SHALL ALSO BE RESPONSIBLE FOR REMOVING THE BARRIERS. AT NO TIME SHALL THERE BE ANY OFFSITE DISCHARGE WHICH VIOLATES THE WATER QUALITY STANDARDS IN CHAPTERS 62-302 AND 62-4, FLORIDA ADMINISTRATIVE CODE.

MAINTENANCE OF TRAFFIC (MOT) NOTES (GENERAL):

- ELEVATED "SIDEWALK CLOSED" SIGNS SHALL BE MOUNTED AT ALL SIDEWALKS WHERE CONSTRUCTION ACTIVITY OCCURS ON TYPE I BARRICADES WITH WARNING LIGHTS. THEY SHALL BE MAINTAINED AND IN OPERATING CONDITION THROUGHOUT THE DURATION OF THIS PROJECT. IT IS THE CONTRACTOR'S RESPONSIBILITY TO PREPARE AND IMPLEMENT AN ACCEPTABLE (AS APPROVED BY THE CITY) TEMPORARY ALTERNATIVE PEDESTRIAN ACCESS PLAN IN ACCORDANCE WITH STATE AND FEDERAL HANDICAP ACCESSIBILITY LAWS AND REQUIREMENTS FOR ALL SIDEWALK CLOSING POINTS.
- ALL TRAFFIC CONTROL SIGNS SHALL BE IN ACCORDANCE WITH FDOT DESIGN STANDARDS, LATEST EDITION.
- COORDINATE WITH CITY PUBLIC WORKS DEPARTMENT THREE (3) DAYS IN ADVANCE OF LANE AND STREET CLOSURES.
- EXCAVATIONS SHALL BE BACKFILLED OR STEEL PLATED DURING NON-WORKING HOURS.
- ALL TRAFFIC CONTROL SIGNS SHALL BE REMOVED AT THE CONCLUSION OF THE FINAL WORK.
- ALL DRIVEWAY ACCESS POINTS MUST BE MAINTAINED FOR THE DURATION OF THE PROJECT IN CONDITION DEEMED ACCEPTABLE BY THE CITY AND IN ACCORDANCE WITH THE PLANS.
- TEMPORARY TRAFFIC BARRIERS, SIGNAGE, AND MARKINGS SHALL CONFORM WITH FDOT STANDARD MAINTENANCE OF TRAFFIC OPERATIONS REGULATIONS.
- ALL PERMANENT TRAFFIC SIGNAGE AND STRIPING DISTURBED DURING DEMOLITION ACTIVITIES IS TO BE REPLACED IN EQUAL OR BETTER CONDITION BY CONTRACTOR AT NO ADDITIONAL COST. TEMPORARY STRIPING WILL BE REQUIRED UNTIL PAVEMENT IS CURED. THERMOPLASTIC PAINT SHALL BE INSTALLED PER MANUFACTURER'S RECOMMENDATIONS.
- WORKING HOURS FOR THIS PROJECT WILL BE 7 AM TO 7PM, MONDAY THROUGH FRIDAY.
- CONTRACTOR SHALL INCLUDE THE COSTS FOR ALL LABOR, MATERIALS, RENTAL FEES, DELIVERY, MAINTENANCE, AND ALL OTHER INCIDENTALS FOR TWO FUNCTIONING ELECTRONIC MESSAGE BOARDS TO BE INSTALLED 7 DAYS PRIOR TO THE COMMENCEMENT OF CONSTRUCTION, AND MAINTAINED THROUGHOUT THE LENGTH OF CONSTRUCTION ACTIVITIES. THE BOARDS SHALL OPERATE 24 HOURS PER DAY, 7 DAYS PER WEEK WITH A MESSAGE NOTIFYING DRIVERS OF THE PENDING CHANGES TO THE SIGNAL OPERATION. THE WORDING OF THE MESSAGE AND COMMENCEMENT OF DISPLAYING THE MESSAGE SHALL BE BASED ON THE CITY'S REVIEW AND APPROVAL.
- TEMPORARY TRAFFIC SIGNS SHALL BE THE RESPONSIBILITY OF THE CONTRACTOR.
- ALL LANES MUST BE REOPENED TO TRAFFIC WITHIN 12 HOURS AFTER RECEIVING NOTIFICATION OF A HURRICANE EVACUATION OR ANY OTHER CATASTROPHIC EVENT AND SHALL REMAIN OPEN FOR THE DURATION OF THE EVACUATION OR EVENT AS DIRECTED BY THE PERMITS MANAGER.

EROSION CONTROL NOTES:

- TEMPORARY STABILIZATION IS REQUIRED OF ALL SOIL LEFT BARE FOR GREATER THAN 14 DAYS.
- PERMANENT SOIL STABILIZATION REQUIRED. SEE HARDSCAPE PLANS FOR SOD AND OTHER IMPROVEMENT LOCATIONS.
- REQUIRED INSPECTIONS BY CONTRACTOR DURING CONSTRUCTION:
 - ONCE EACH WEEK OR WITHIN 24 HRS OF A STORM EVENT (GREATER THAN 1/2 IN.) INSPECT ALL CONTROL MEASURES.
 - REPAIR ALL DAMAGED AREAS WITHIN 24 HRS OF DISCOVERY.
 - REMOVE ANY BUILT-UP SEDIMENT AROUND FENCES THAT REACHES 1/3 OF THE SILT FENCE HEIGHT.
 - SILT FENCES SHOULD BE INSPECTED FOR DEPTH OF SEDIMENT AND TEARS TO INSURE FABRIC HAS NOT PULLED AWAY FROM POSTS.
 - INSPECT ALL TEMPORARY AND PERMANENT SOIL STABILIZATION FOR WASHOUTS OR BARE SPOTS.
 - INSPECTION REPORTS MUST BE AVAILABLE FOR INSPECTION AT ALL TIMES. THE SITE SUPERINTENDENT SHALL CONDUCT ALL INSPECTIONS AND MAINTAIN REPORTS.
 - DATES OF ALL MAJOR GRADING ACTIVITIES MUST BE RECORDED AND MAINTAINED WITH SITE INSPECTIONS WHEN MAJOR GRADING HAS CEASED IN ANY AREA, THE DATE MUST ALSO BE RECORDED.
- THE SITE SHOULD BE KEPT IN AN ORDERLY FASHION, THE CONTRACTOR SHALL ENSURE THE FOLLOWING ITEMS ARE ADDRESSED:
 - AN EFFORT TO STORE ONLY WHAT IS NEEDED ON THE SITE.
 - KEEP ALL STORED MATERIALS IN A NEAT AND ORDERLY FASHION IN THE ORIGINAL CONTAINERS WHEN POSSIBLE.
 - FOLLOW ALL MANUFACTURERS RECOMMENDED PROCEDURES FOR DISPOSAL OF WASTE MATERIAL.
 - INSPECT DAILY TO INSURE WASTE MATERIAL IS DISPOSED OF PROPERLY.

EROSION CONTROL NOTES: (CON'T)

- THE CITY RESERVES THE RIGHT TO TERMINATE ALL CONSTRUCTION ACTIVITIES UNTIL CONTRACTOR ADEQUATELY INSTALLS, MAINTAINS, AND/OR REPLACES EROSION CONTROL MEASURES TO CONDITION ACCEPTED BY THE CITY AT NO ADDITIONAL CHANGE OR INCREASE IN CONTRACT PERIOD.
- CONTRACTOR SHALL BE RESPONSIBLE FOR OBTAINING NPDES PERMIT, IF APPLICABLE, AND DEVELOPING A STORMWATER POLLUTION PREVENTION PROGRAM (SWPPP) FOR EROSION AND SEDIMENTATION CONTROL DURING CONSTRUCTION.

SPILL CONTROL NOTES:

- IN ADDITION TO THE GOOD HOUSEKEEPING AND MATERIAL MANAGEMENT PRACTICES DISCUSSED IN THE PREVIOUS NOTES OF THIS PLAN, THE FOLLOWING PRACTICES WILL BE FOLLOWED FOR SPILL PREVENTION AND CLEANUP:
 - MANUFACTURERS' RECOMMENDED METHODS FOR SPILL CLEANUP WILL BE CLEARLY POSTED AND SITE PERSONNEL WILL BE MADE AWARE OF THE PROCEDURES AND THE LOCATION OF THE INFORMATION AND CLEANUP SUPPLIES.
 - ALL SPILLS WILL BE CLEANED UP IMMEDIATELY AFTER DISCOVERY.
 - SPILLS OF TOXIC OR HAZARDOUS MATERIAL WILL BE REPORTED TO THE APPROPRIATE STATE OR LOCAL GOVERNMENT AGENCY, REGARDLESS OF SIZE.
 - THE SPILL PREVENTION PLAN WILL BE ADJUSTED TO INCLUDE MEASURES TO PREVENT THIS TYPE OF SPILL FROM REOCCURRING AND HOW TO CLEAN UP THE SPILL IF THERE IS ANOTHER ONE. A DESCRIPTION OF THE SPILL, WHAT CAUSED IT, AND THE CLEANUP MEASURES WILL ALSO BE INCLUDED.
 - THE SITE SUPERINTENDENT RESPONSIBLE FOR THE DAY-TO-DAY SITE OPERATIONS WILL BE THE SPILL PREVENTION AND CLEANUP COORDINATOR.

SURVEYOR'S NOTES:

- THERE MAY BE EASEMENTS AND RESTRICTIONS OF RECORDS AND/OR PRIVATE AGREEMENTS NOT FURNISHED TO THIS SURVEYOR THAT MAY AFFECT PROPERTY RIGHTS AND/OR LAND USE RIGHTS OF THE LANDS SHOWN HEREON.
- NO UNDERGROUND INSTALLATIONS, FOUNDATION FOOTINGS OR IMPROVEMENTS HAVE BEEN LOCATED EXCEPT AS NOTED.
- THIS EXISTING CONDITIONS SURVEY WAS PERFORMED IN JUNE 2017 BY SOUTHEASTERN SURVEYING, 1130 HIGHWAY 90, CHIPLEY, FLORIDA 32429.
- CONTRACTOR SHALL FIELD VERIFY LOCATIONS OF ALL UNDERGROUND UTILITIES. UTILITIES SHOWN ON THE PLANS ARE BASED ON BEST AVAILABLE INFORMATION.
- CONTRACTOR SHALL CONFIRM EXISTING CONDITIONS AND IS REQUIRED TO RETAIN SURVEYOR TO FIELD LOCATE EXISTING RIGHT-OF-WAY LINE AS PROVIDED IN THE CONTRACT DOCUMENTS.

PLAN SET NOTES:

GRADING & DRAINAGE NOTES:

- GROUNDWATER WAS ENCOUNTERED AT A DEPTH OF 3.5' TO 5.0' BELOW GRADE.

SIGNING AND MARKING NOTES:

- ALL PAVEMENT STRIPING AND MARKINGS LOCATED WITHIN THE RIGHT-OF-WAY TO BE SOLID AND REFLECTIVE THERMOPLASTIC IN ACCORDANCE WITH FDOT'S STANDARD SPECIFICATIONS FOR ROAD AND BRIDGE CONSTRUCTION (LATEST EDITION) UNLESS OTHERWISE STATED.
- REFLECTIVE PAVEMENT MARKERS ARE REQUIRED ALONG ALL NEW STRIPING IN ACCORDANCE WITH FDOT INDEX NO. 17352.
- CONTRACTOR IS RESPONSIBLE FOR ALL TEMPORARY STRIPING REQUIRED FOR THE INTERSECTION WHILE CONSTRUCTION IS UNDERWAY.

LOCAL UTILITIES:

UTILITY	STREET ADDRESS	COUNTY, STATE, ZIP	PHONE	POINT OF CONTACT
AT&T	6015 BENJAMIN ROAD, STE 306	TAMPA, FL 33634	(813) 342-0512	GREG JACOBSON
COX COMMUNICATIONS	320 RACETRACK ROAD NW	FT. WALTON BEACH, FL 32547	(850) 314-8163	ROGER DIXON
DESTIN WATER USER, INC.	218 MAIN STREET	DESTIN, FL 32541	(850) 837-6146	MARK JACKSON
CENTURYLINK	650 DENTON BLVD.	FT. WALTON BEACH, FL 32547	(850) 599-1444	MICHAEL BELL
GULF POWER	1655 S FERDON BLVD	CRESTVIEW, FL 32536	(850) 689-4618	MARK REEVES
OKALOOSA GAS (OPERATIONS)	364 HIGHWAY 190	VALPARAISO, FL 32580	(850) 729-4870	ESSA RHEBI
OKALOOSA COUNTY TRAFFIC SIGNALS	84 READY AVENUE	FT. WALTON BEACH, FL 32548	(850) 651-7295	AL POWDRIER
SOUTHERN LIGHT LLC / UNITI	156 ST ANTHONY STREET	MOBILE, AL 36652	(251) 259-0807	DJ MCAULEY

48 HOURS BEFORE DIGGING
 CALL 811
OR
TOLL FREE
1-800-432-4770
SUNSHINE STATE ONE CALL CENTER



Timothy A. Vanderwalker, P.E.
P.E. No. 74415, FL
201 East Pine Street, Suite 1000
Orlando, Florida 32801
Engineering Business No. 2429

DATE

MARK	DATE	DESCRIPTION	BY

CITY OF DESTIN
ZERBE STREET / CALHOUN AVENUE
PEDESTRIAN IMPROVEMENTS

GENERAL NOTES

Project No.: 200-08535-17001
Designed By: MT
Drawn By: BMM
Checked By:

G-001

Copyright: Tetra Tech



G-003

Bar Measures 1 inch

Copyright: Tetra Tech

CITY OF DESTIN
ZERBE STREET / CALHOUN AVENUE
PEDESTRIAN IMPROVEMENTS
OVERALL SITE
KEY PLAN

MARK	DATE	DESCRIPTION	BY




Timothy A.
Vanderwalker, P.E.
P.E. No. 74415, FL
201 East Pine Street, Suite 1000
Orlando, Florida 32801
Engineering Business No. 2429
DATE _____



TETRA TECH

www.tetratech.com
201 EAST PINE STREET, SUITE 1000
ORLANDO, FLORIDA 32801
TEL: (407) 839-3955 FAX: (407) 839-3790

3/7/2018 10:26:15 AM - P:\ER\08535\200-08535-17001\CAD\SHSHEETFILES\G-001.DWG - MILKS, BRETT

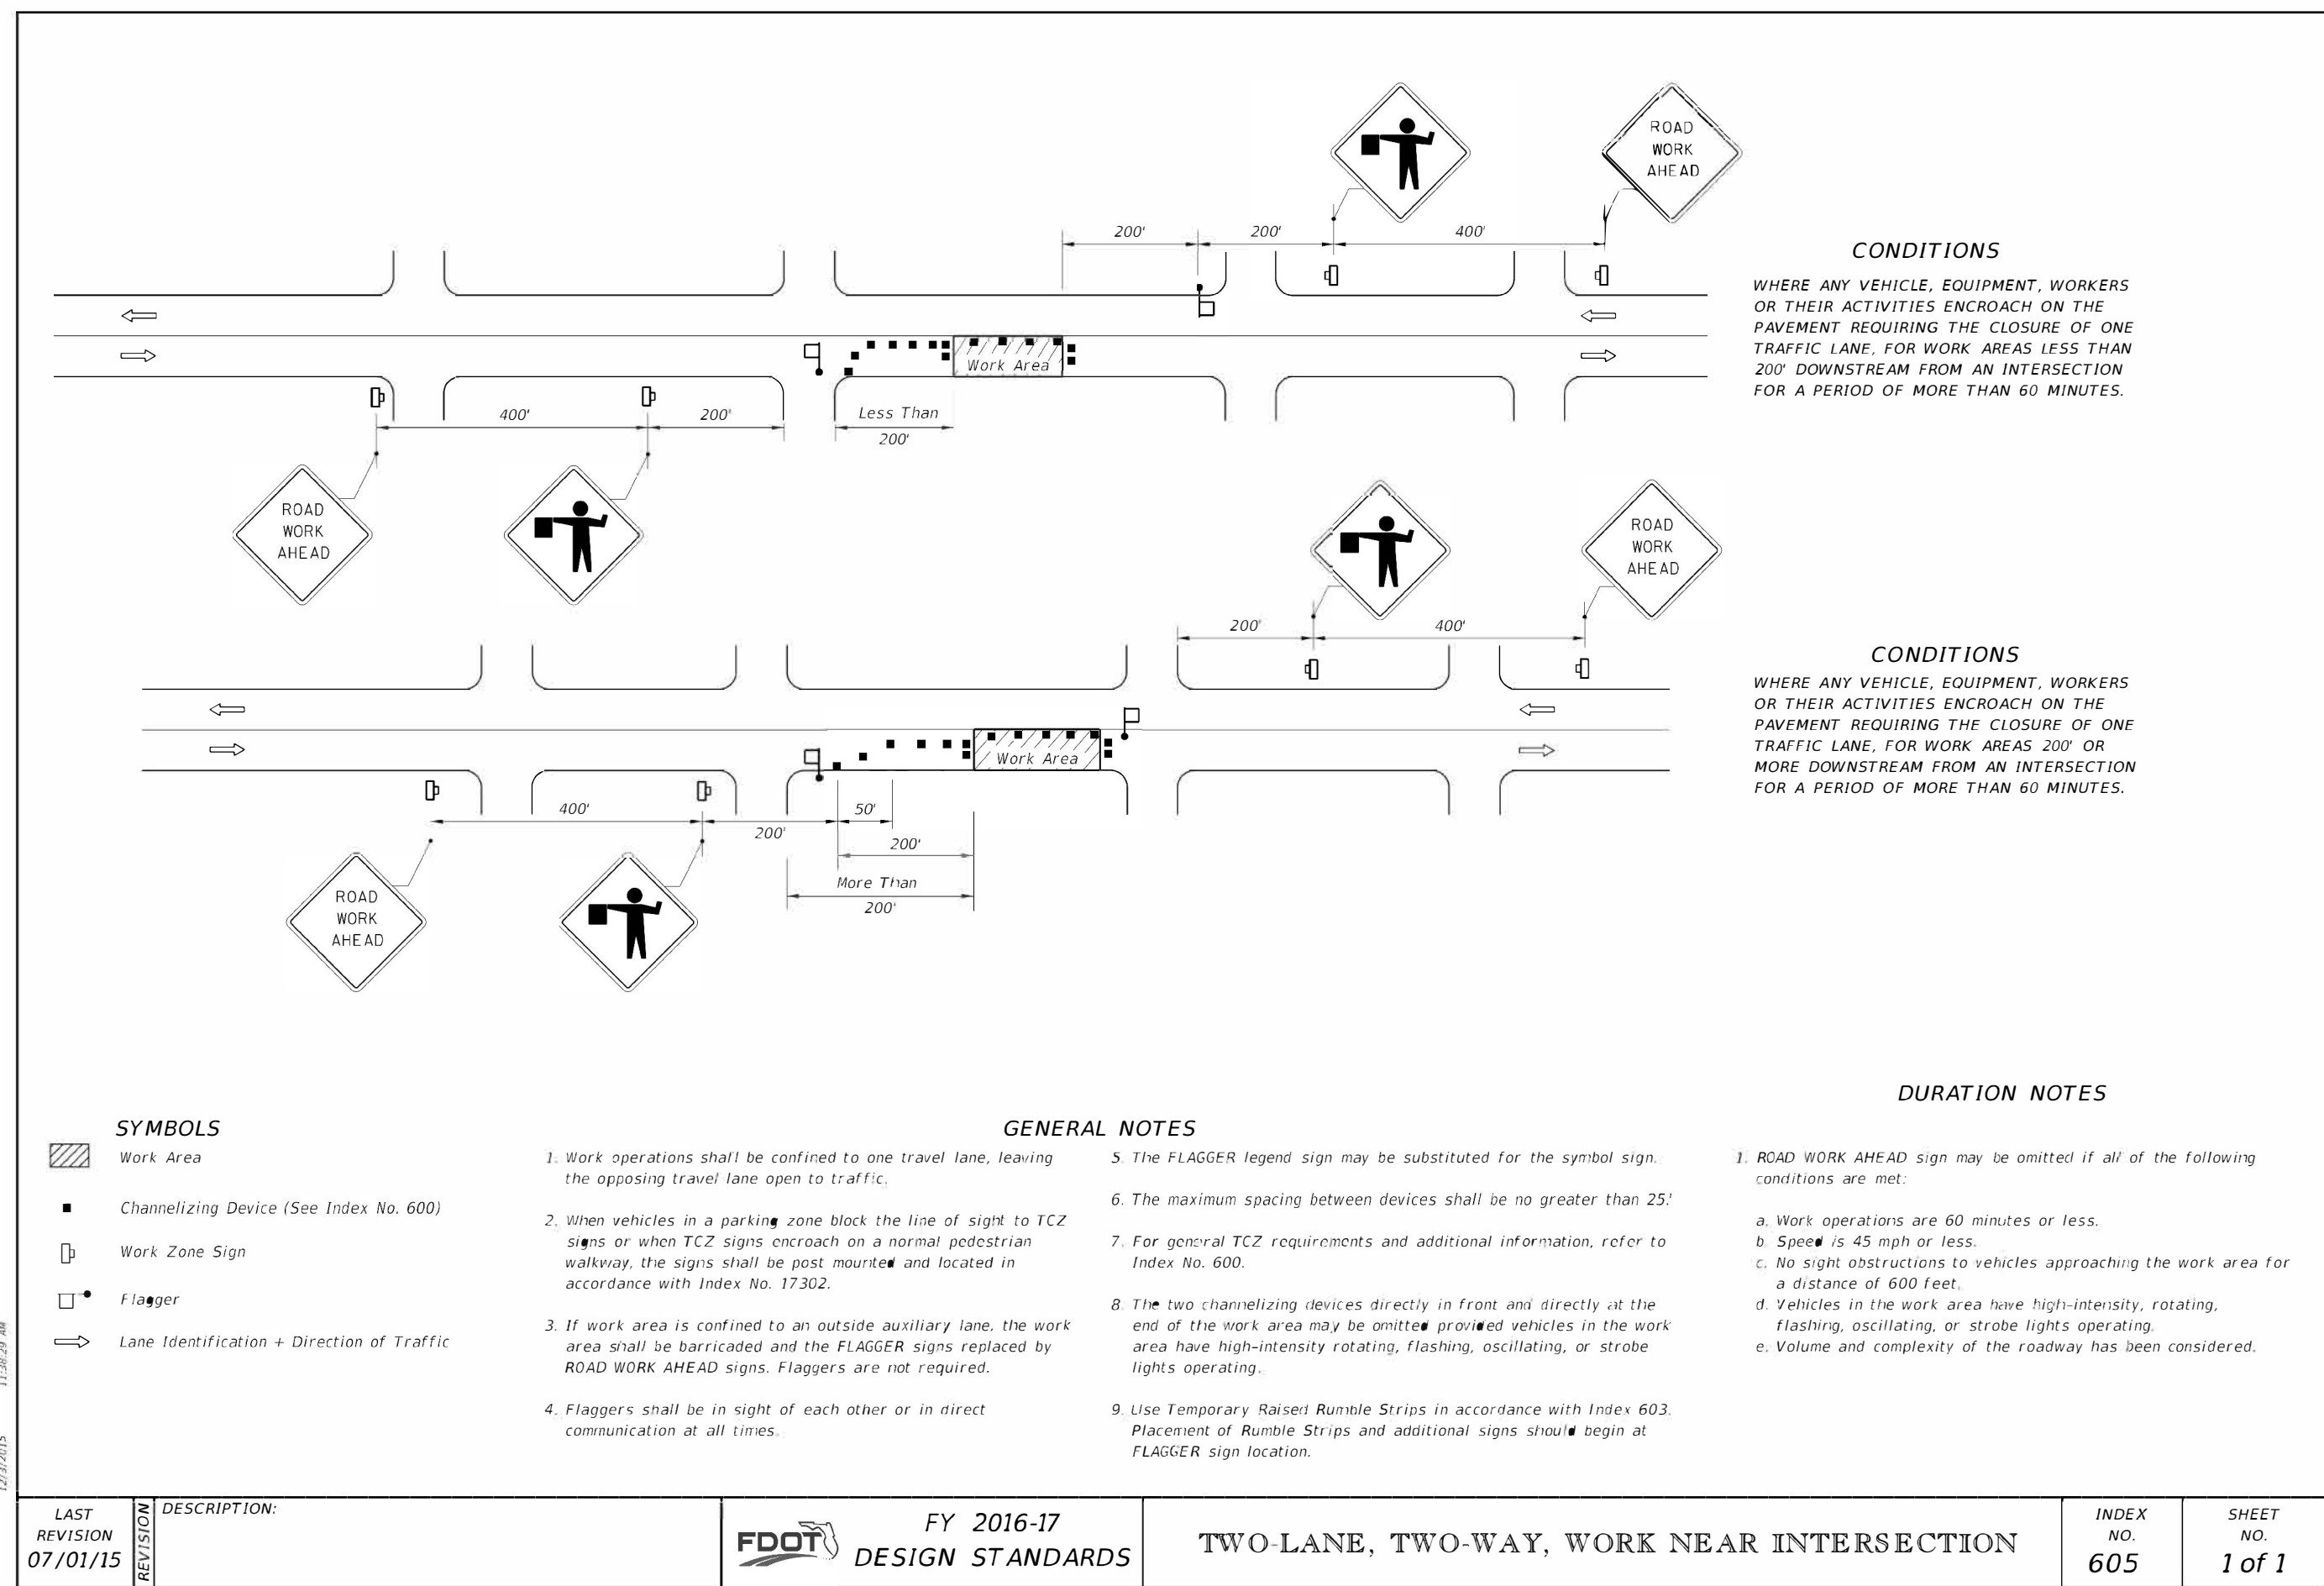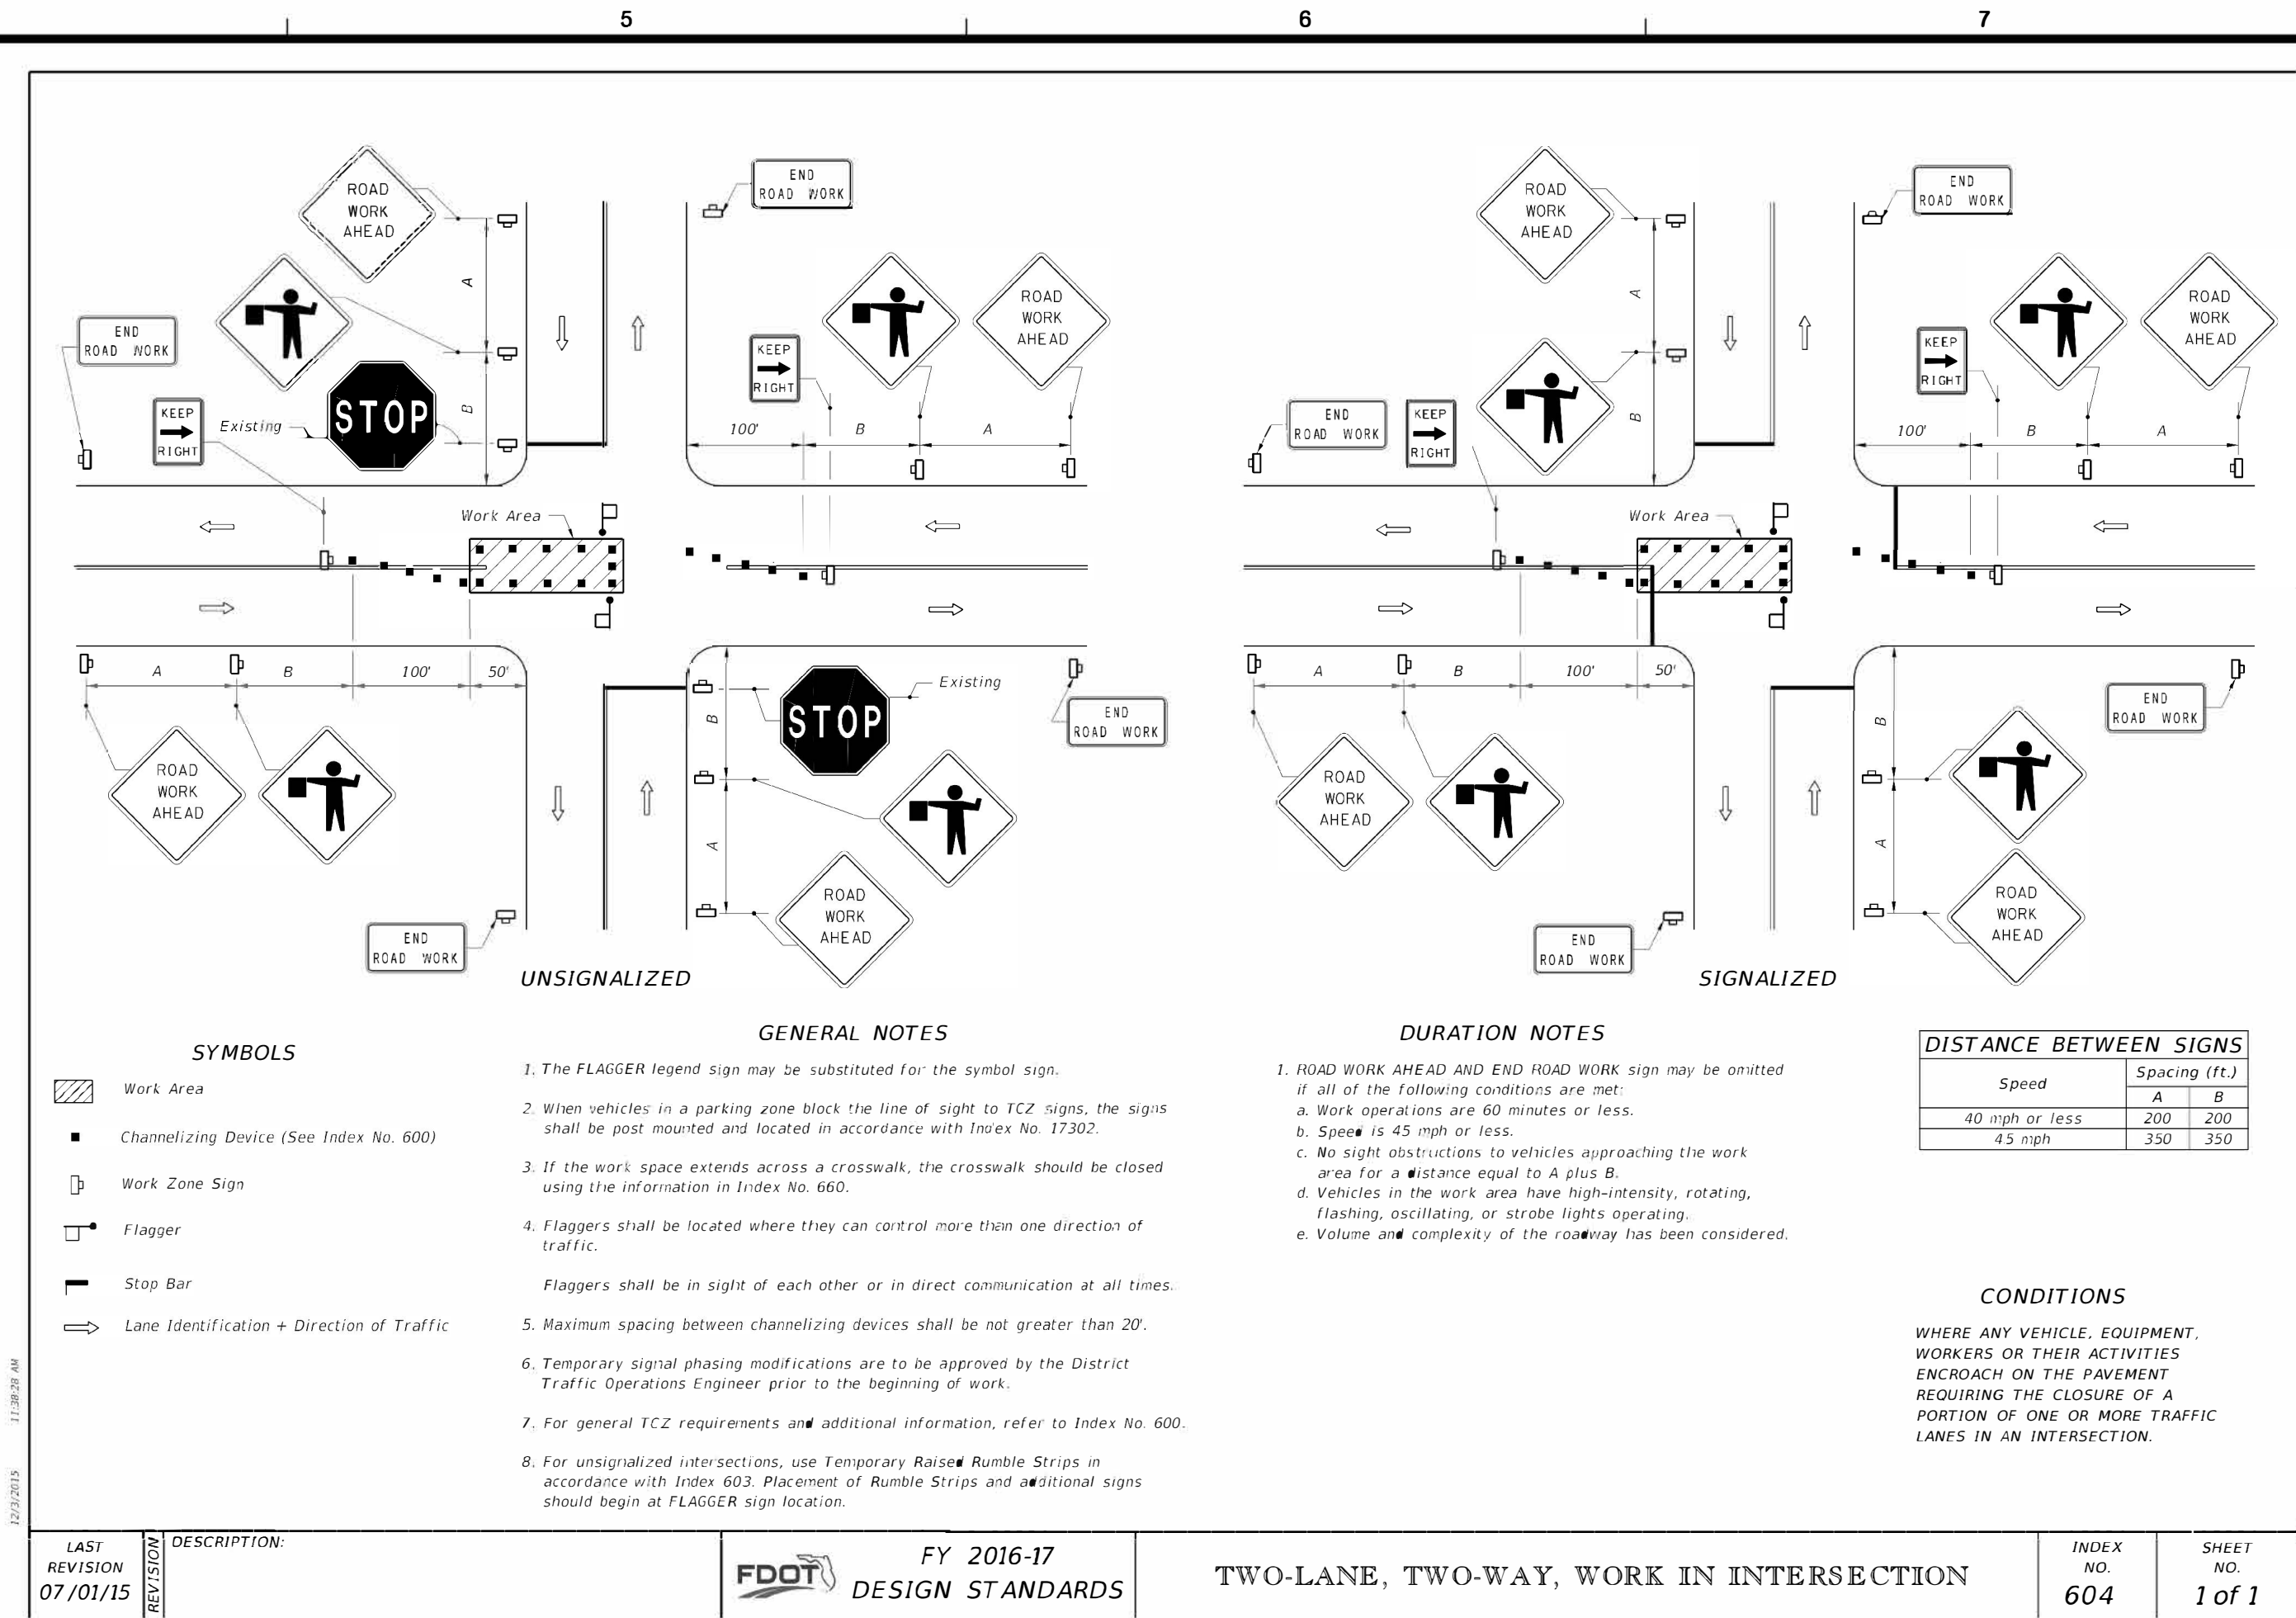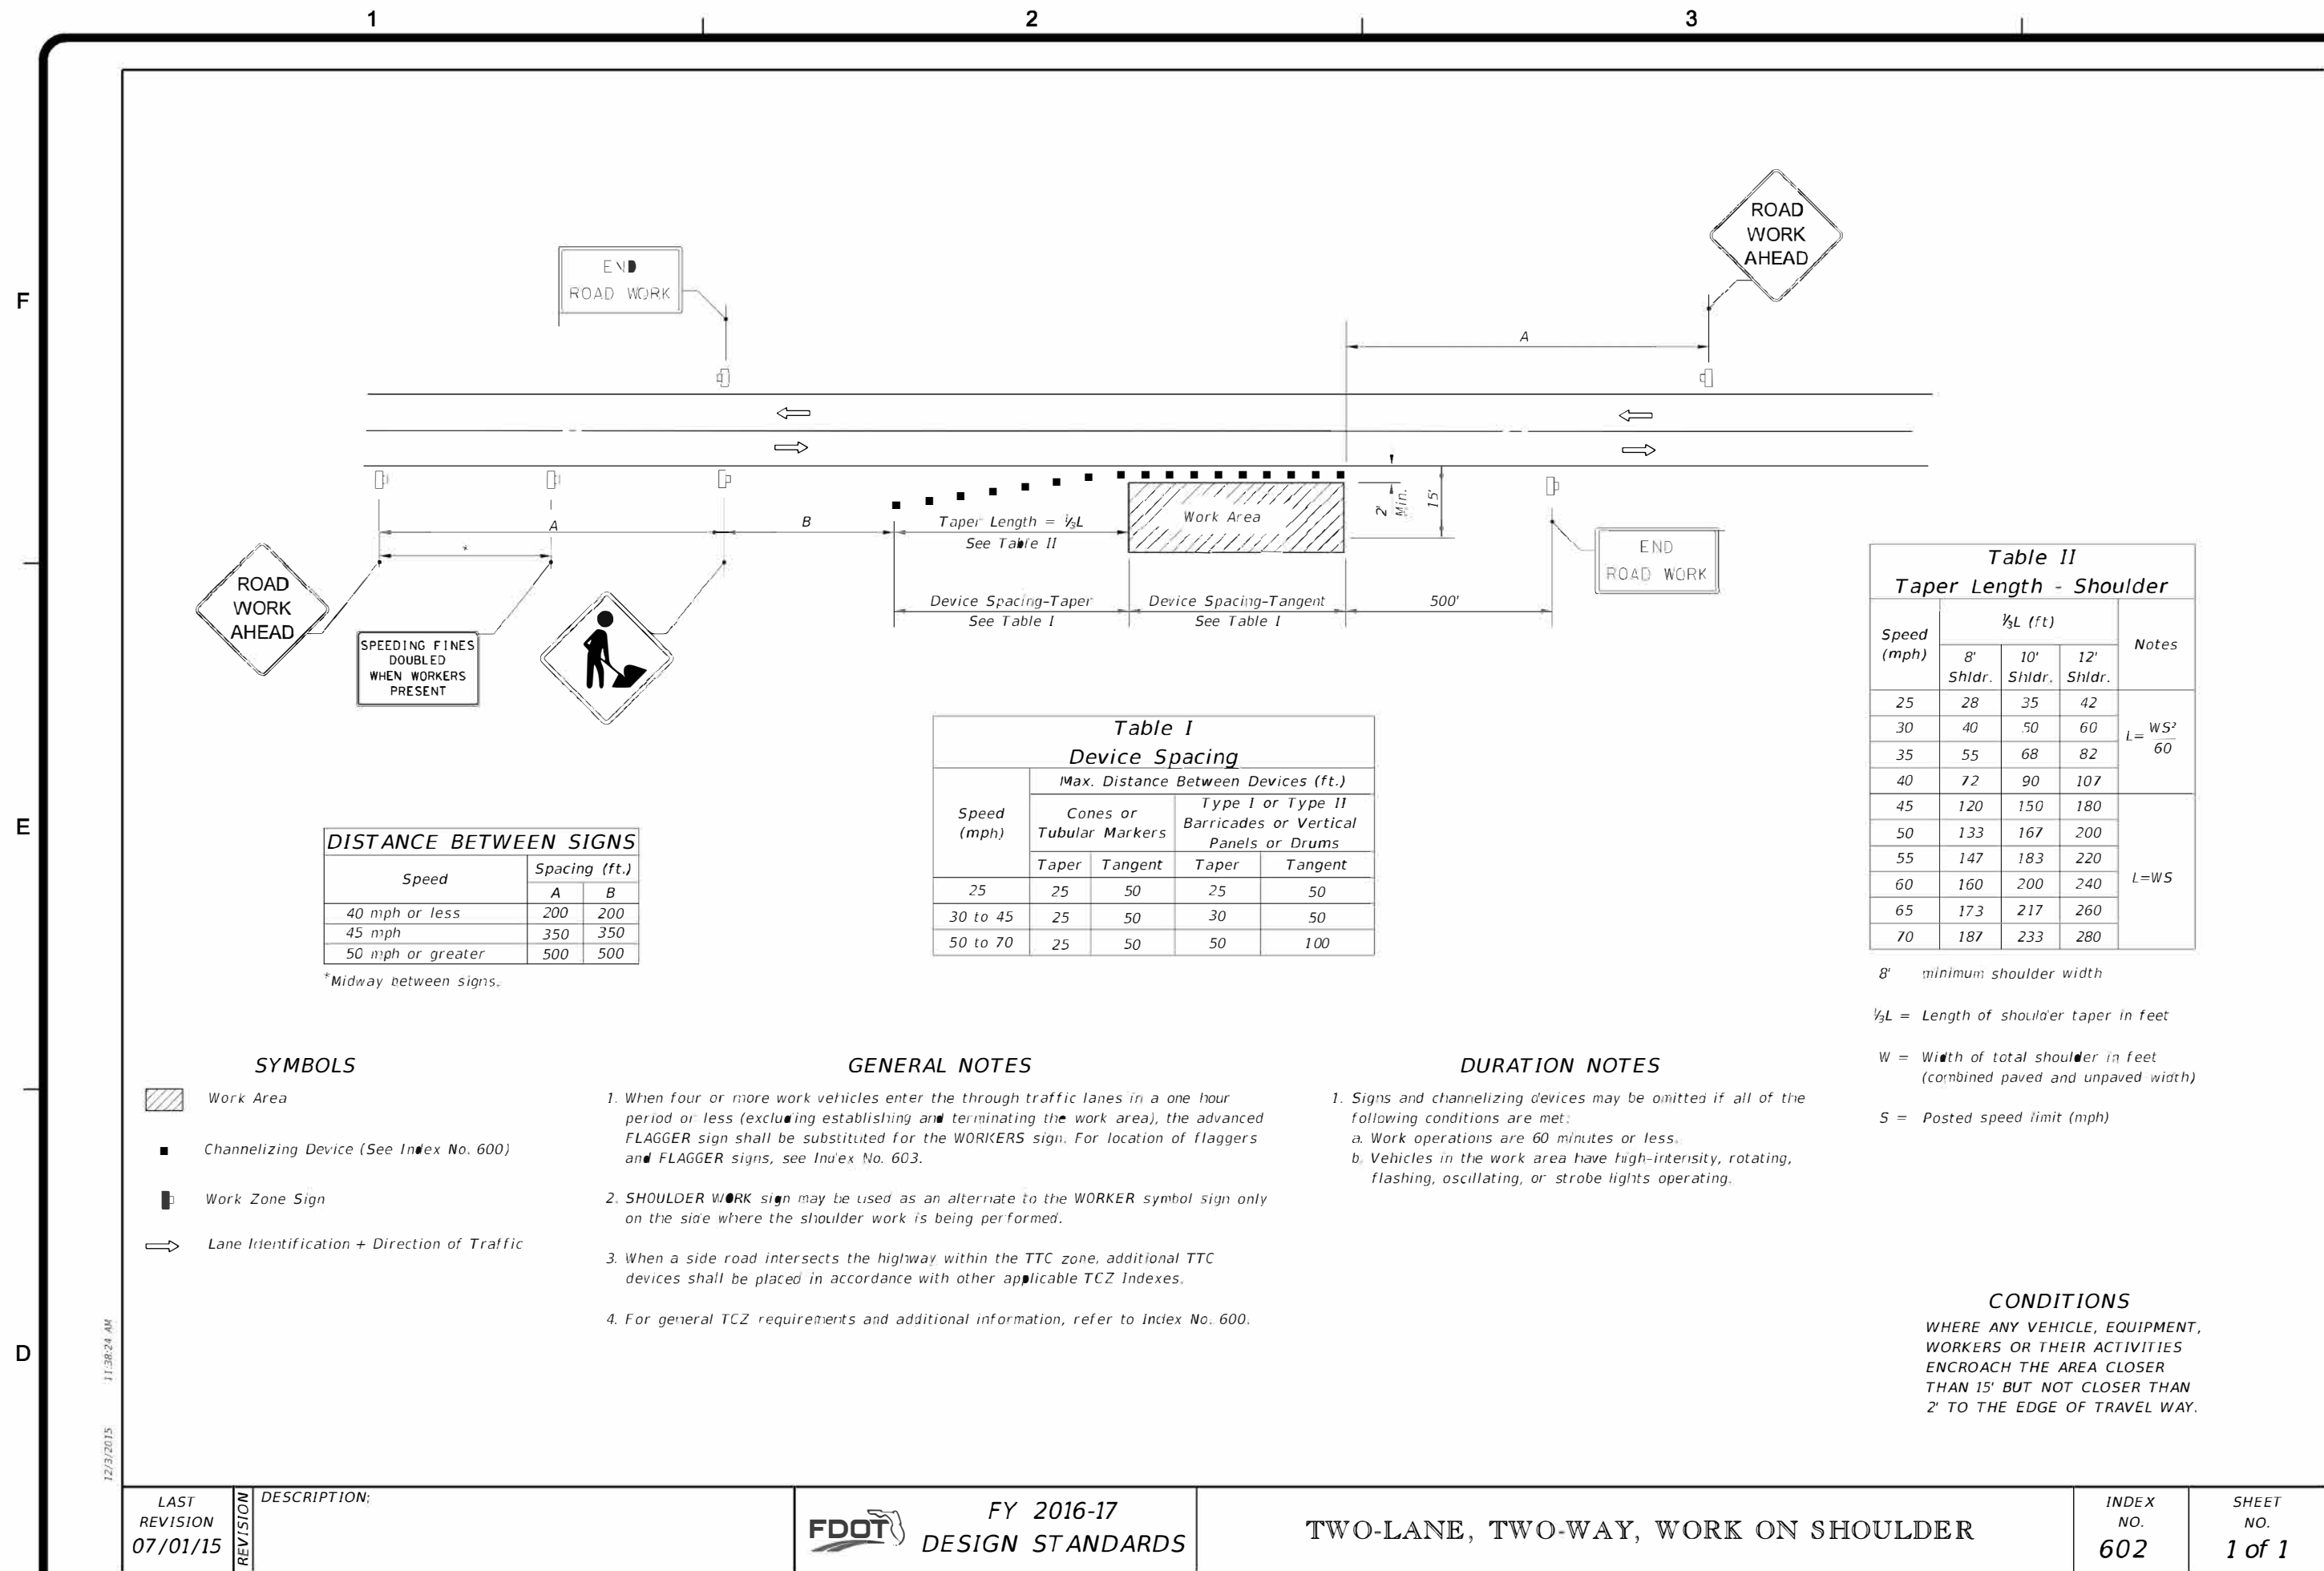

TETRA TECH

Timothy A. Vandervalk, P.E.
P.E. No. 74415, FL
201 East Pine Street, Suite 1000
Orlando, Florida 32801
Engineering Business No. 2429

201 EAST PINE STREET, SUITE 1000
ORLANDO, FLORIDA 32801
TEL: (407) 839-3955 FAX: (407) 839-3790





DATE

CITY OF DESTIN
ZERBE STREET / CALHOUN AVENUE
PEDESTRIAN IMPROVEMENTS
MAINTENANCE
OF TRAFFIC

Project No.: 200-08535-17001
Designed By: MT
Drawn By: BMM
Checked By:

G-004

Bar Measures 1 inch

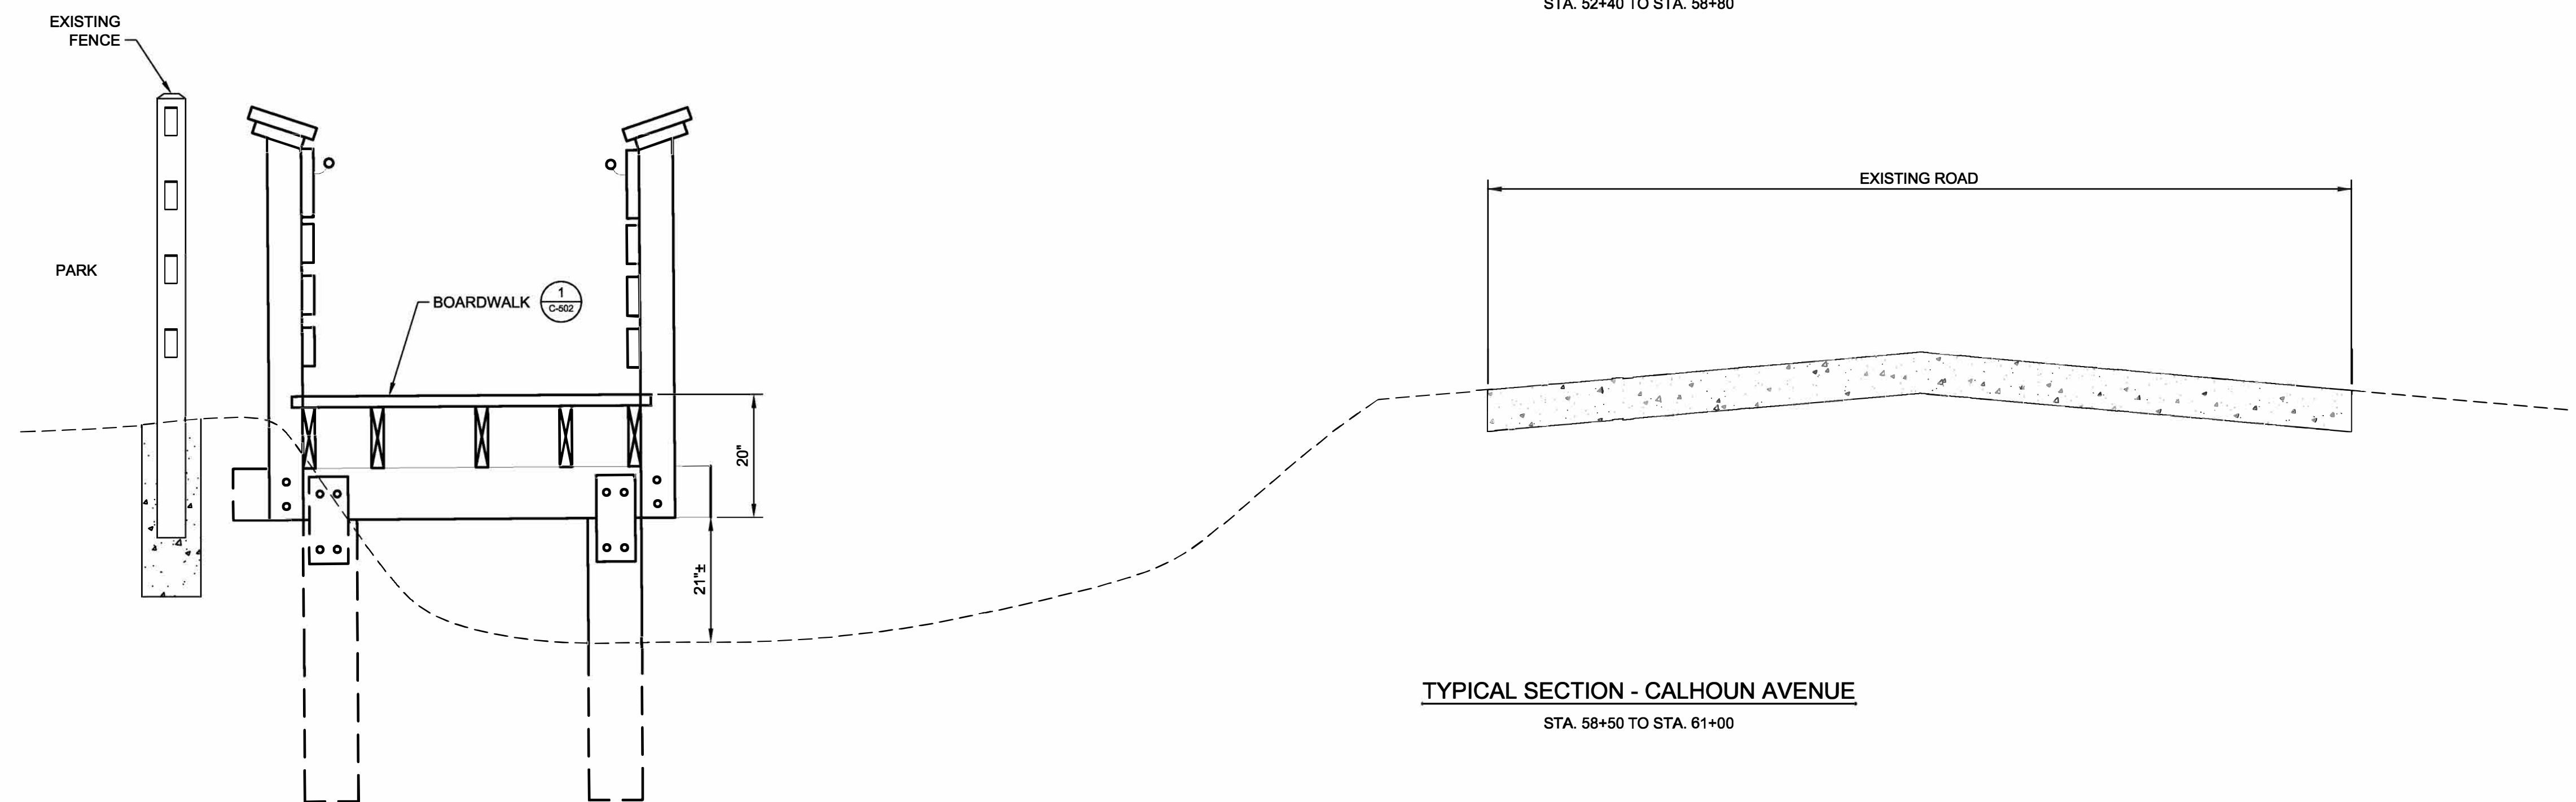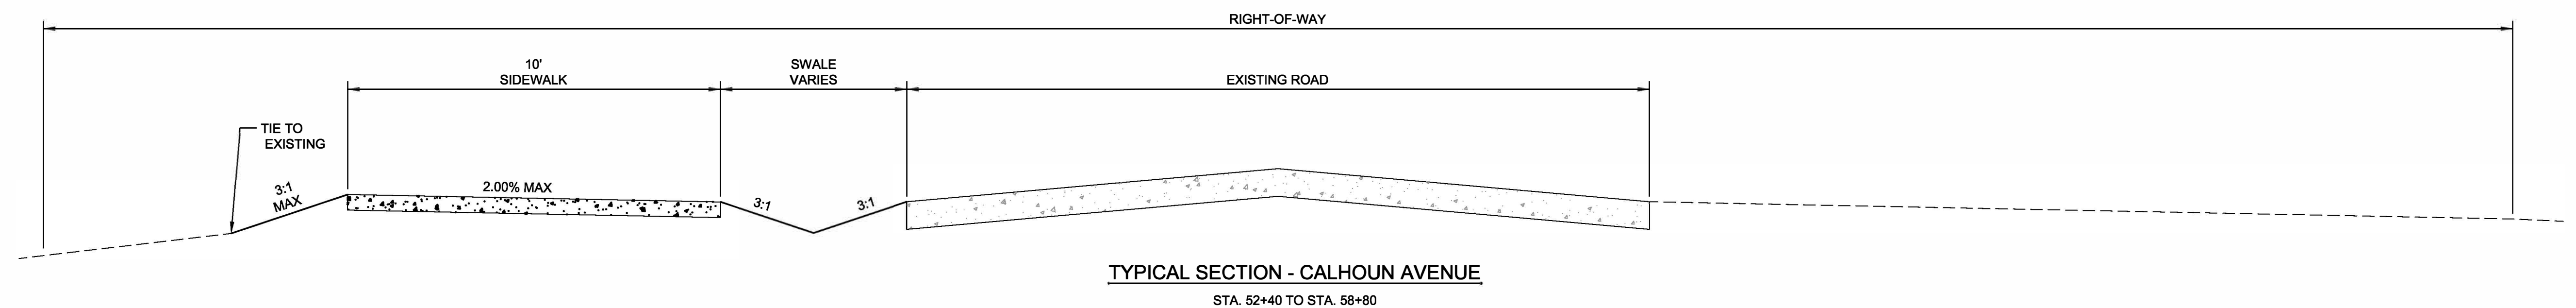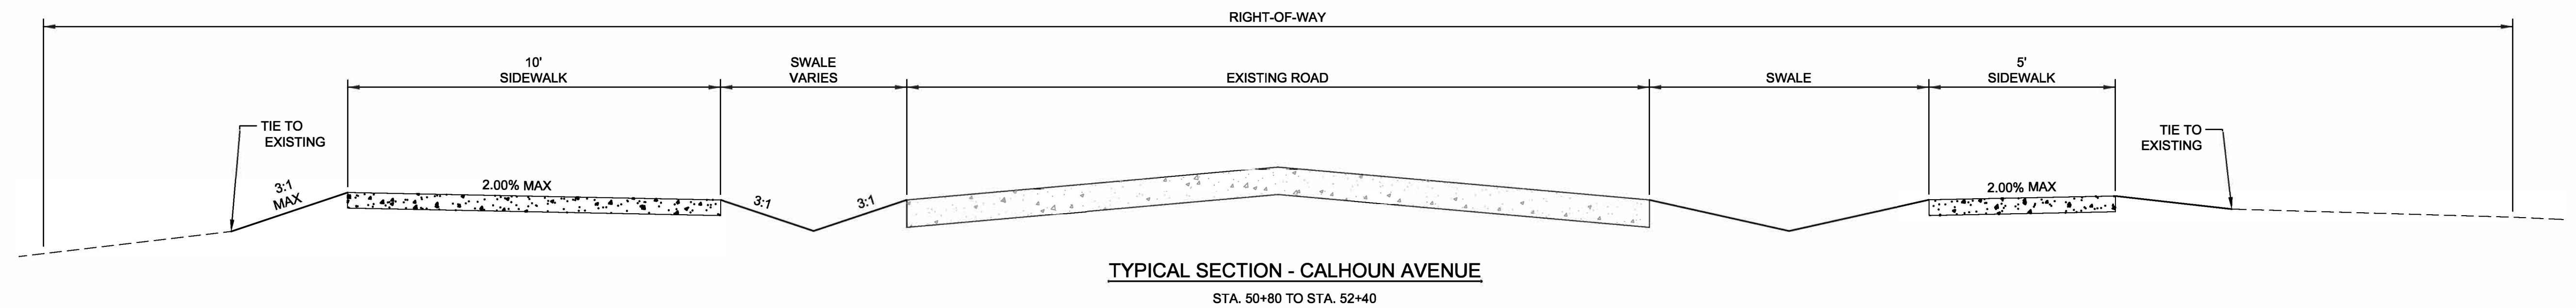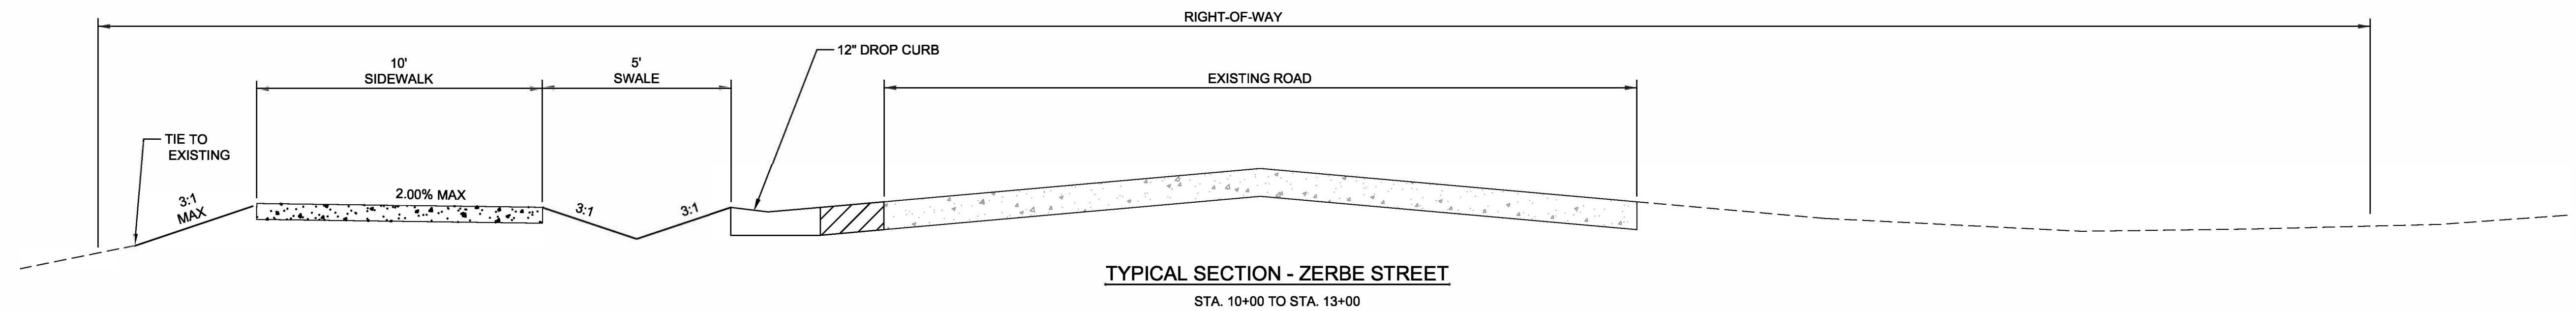

3/7/2018 10:26:33 AM - P:\IER\08535\200-08535-17001\CAD\SHEETFILES\G-003.DWG - MILKS, BRETT

TETRA TECH

201 EAST PINE STREET, SUITE 1000
ORLANDO, FLORIDA 32801
TEL: (407) 839-3955 FAX: (407) 839-3790
www.tetrattech.com

**Timothy A.
Vanderwalker, P.E.
P.E. No. 74415, FL**

DATE _____

[illegible]

CITY OF DESTIN
ZERBE STREET / CALHOUN AVENUE
PEDESTRIAN IMPROVEMENTS

TYPICAL SECTIONS

Project No.:	200-08535-17001
Designed By:	MT
Drawn By:	BMM
Checked By:	

G-005

Copyright: Tetra Tech


Bar Measures 1 inch

3/7/2018 10:26:42 AM - P:\VER\08535\200-08535-17001\CAD\SHSHEETFILES\V-101.DWG - MILKS, BRETT

F
F
D
C
B
A

(FOR CONTINUATION SEE SHEET V-102)

- LEGEND & ABBREVIATIONS:
- | | | | |
|--|----------------------------|--|--|
| | = BURIED ELECTRIC PEDESTAL | | = BURIED TELEPHONE LINE |
| | = BACKFLOW PREVENTER | | = BURIED TELEPHONE PEDESTAL |
| | = FLAT GRATE INLET | | = GAS LINE |
| | = FIRE HYDRANT | | = OVERHEAD UTILITY LINE |
| | = DOWN GUY | | = WATER LINE |
| | = GAS VALVE | | = SANITARY SEWER |
| | = IRON ROD | | = FORCE MAIN |
| | = LIGHT POLE | | = TREE/HEDGE LINE |
| | = MAILBOX | | = HIGH DENSITY POLYETHYLENE PIPE |
| | = MITERED END SECTION | | = REINFORCED CONCRETE PIPE |
| | = UTILITY POLE | | = LICENSED BUSINESS |
| | = SANITARY MANHOLE | | = TRAVERSE POINT |
| | = NON-TRAFFIC SIGN | | = SOUTHEASTERN SURVEYING & MAPPING CORPORATION |
| | = TRAFFIC SIGN | | |
| | = WATER METER | | |
| | = WATER VALVE | | |
| | = CONCRETE MONUMENT | | |
| | = CLEAN OUT | | |
| | = SEWER VALVE | | |
| | = UTILITY MARKER | | |
| | = CURB ELEVATION | | |
| | = GUTTER ELEVATION | | |
- SIZE SHOWN IS TRUNK DIAMETER IN INCHES MEASURED AT CHEST HEIGHT
- | | | | |
|--|------------|--|--------|
| | = TREE | | = PALM |
| | = MAGNOLIA | | |
| | = MYRTLE | | |
| | = OAK | | |

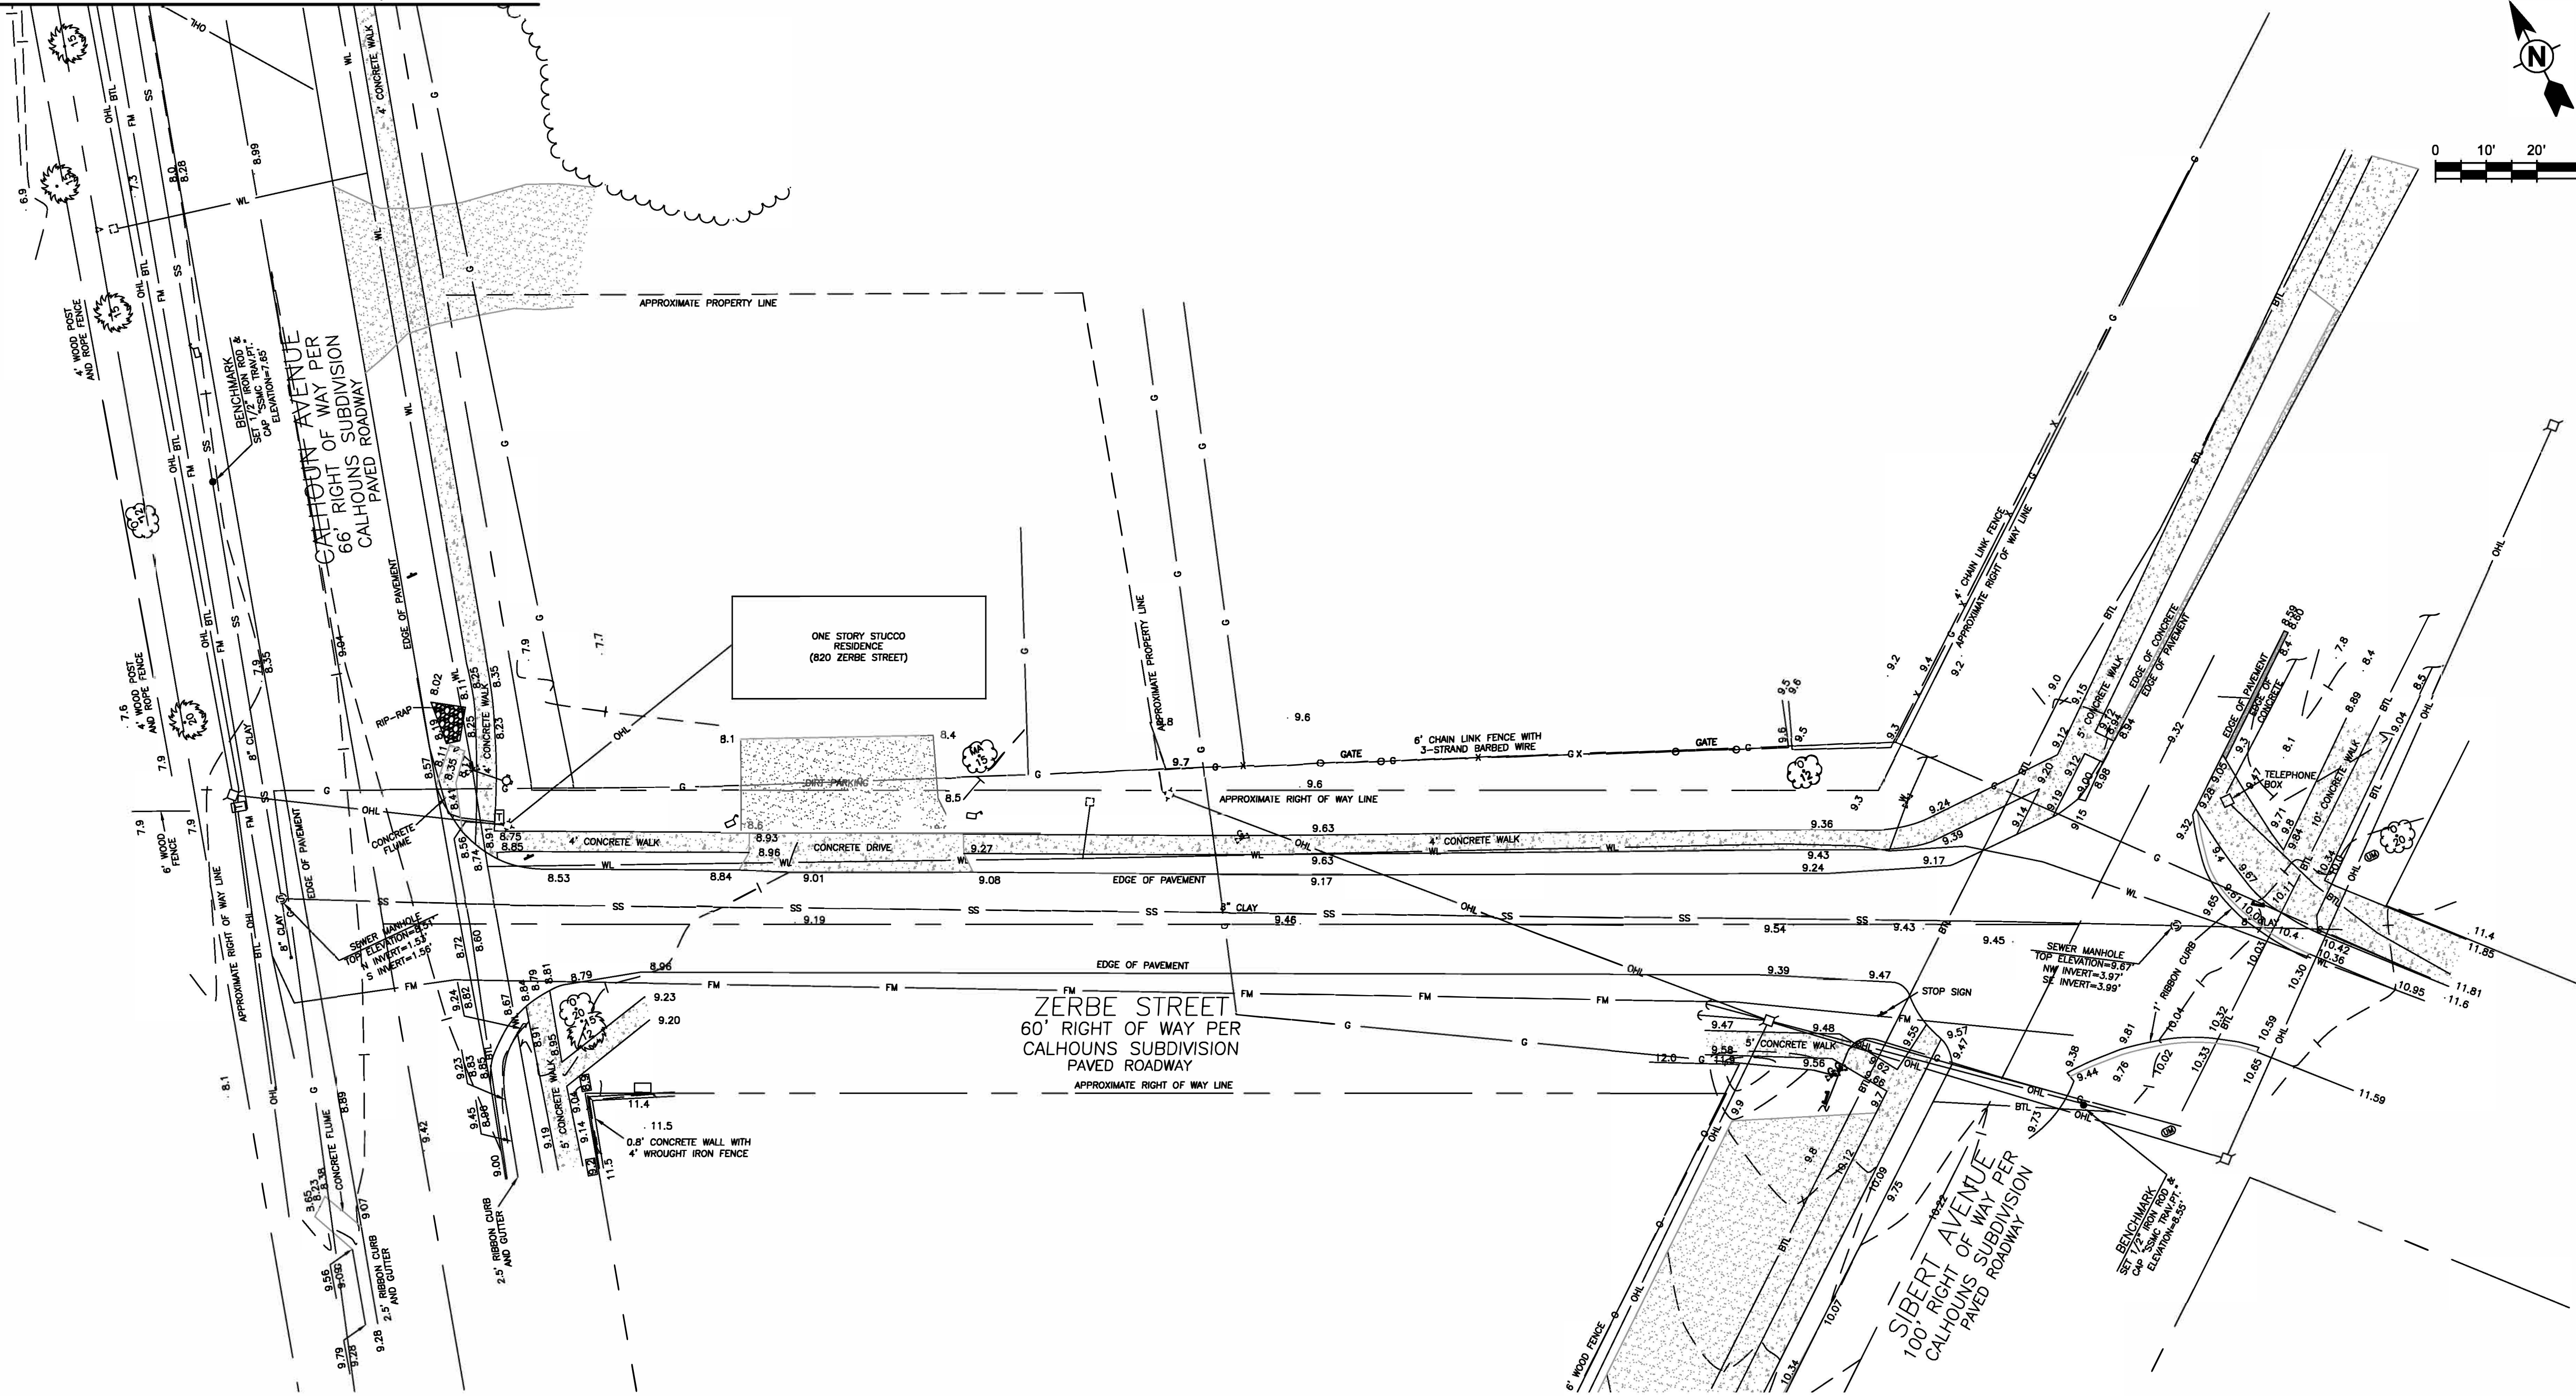

SURVEYOR'S REPORT:

- Utility locations if shown hereon are based on field location of markings by utility company representatives, surface features and construction plans furnished to the surveyor. Additional sub-surface utilities may exist that have not been field located.
- Easements or rights of way that appear on recorded plans or that have been furnished to the surveyor by others have been incorporated into this drawing with appropriate notation. Other easements may be discovered by a search of the Public Records.
- Minimum Horizontal Accuracy for this survey is in accordance with the STANDARDS OF PRACTICE set forth by the Board of Professional Surveyors and Mappers in Chapter 5J-17 requirements of Florida Administration Code. The map and measurement methods used for this survey meet or exceed this requirement. The dimensions shown hereon are in United States standard survey feet and decimals thereof.
- This survey does not determine ownership of the lands shown hereon.
- Underground foundations have not been located.
- Survey map and report or the copies thereof are not valid without the signature and the original raised seal of a Florida Licensed Surveyor and Mapper.
- Features shown by symbol as indicated in the legend are not to scale.
- Additions or deletions to survey maps or reports by other than the signing party or parties is prohibited without written consent of the signing party or parties.
- The Horizontal positions for all features shown on the map are relative to North American Datum, (NAD83), 2011 adjustment, State Plane Coordinate System, Florida North Zone, based Florida Department of Transportation's "Florida Permanent Reference Network" GPS Continuously Operating Reference Station "DSTN". Distances shown are grid distances.
- Vertical information shown hereon is based on GPS observations taken from Florida Department of Transportation's "Florida Permanent Reference Network" GPS Continuously Operating Reference Station "DSTN", having an elevation of 30.97 feet NAVD88. The contour interval is 1 foot.
- This Survey was performed without benefit of an abstract, title search, title opinion or title commitment. A title search may reveal additional information affecting the parcel as shown.
- Improvements & Topographic features shown hereon are limited to areas per specific instructions of the client.


CITY OF DESTIN
ZERBE STREET / CALHOUN AVENUE
PEDESTRIAN IMPROVEMENTS

Project No.: 200-08535-17001
Designed By: MT
Drawn By: BMM
Checked By:

V-101

Bar Measures 1 inch

TETRA TECH
www.tetratech.com
Timothy A. Vanderwalker, P.E.
P.E. No. 74415, FL
201 East Pine Street, Suite 1000
Orlando, Florida 32801
Engineering Business No. 2429
DATE _____
201 EAST PINE STREET, SUITE 1000
ORLANDO, FLORIDA 32801
TEL: (407) 839-3955 FAX: (407) 839-3790

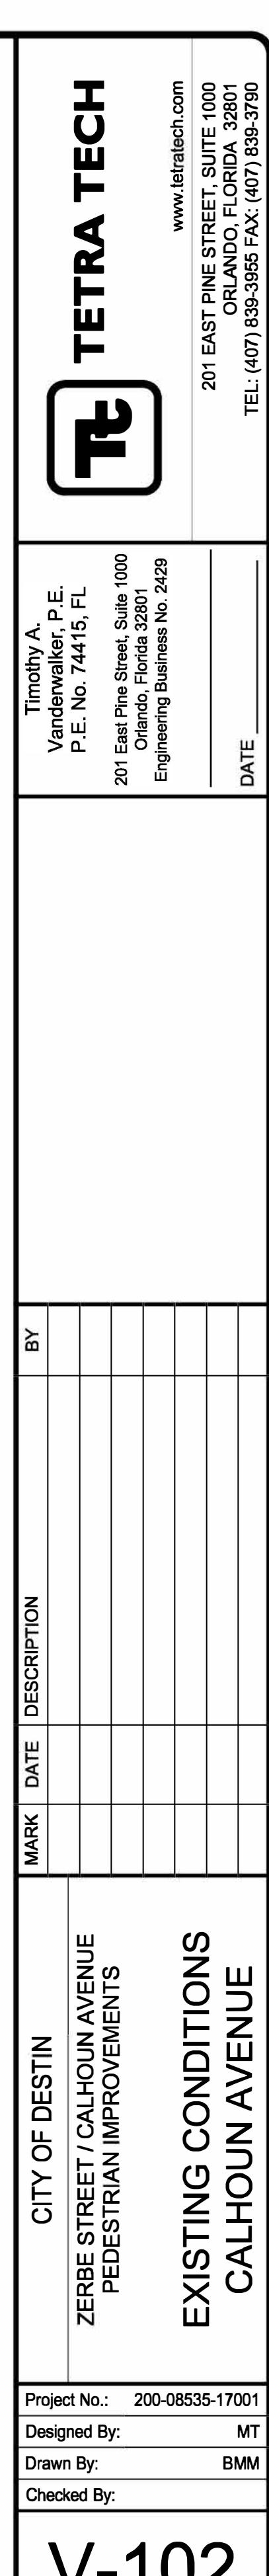


3/7/2018 10:26:52 AM - P:\VER\08535200-08535-17001\CAD\SHSHEETFILES\V-101.DWG - MILKS, BRETT

F
E
D
C
B
A

1 2 3 4 5 6 7

- LEGEND & ABBREVIATIONS:
- | | | |
|--|-----------------------------|---|
| | = BURIED ELECTRIC PEDESTAL | -BEL- = BURIED ELECTRIC LINE |
| | = BACKFLOW PREVENTER | -BTL- = BURIED TELEPHONE LINE |
| | = BURIED TELEPHONE PEDESTAL | -G- = GAS LINE |
| | = FLAT GRATE INLET | -OHL- = OVERHEAD UTILITY LINE |
| | = FIRE HYDRANT | -WL- = WATER LINE |
| | = DOWN GUY | -SS- = SANITARY SEWER |
| | = GAS VALVE | -FM- = FORCE MAIN |
| | = IRON ROD | -HOPE- = HIGH DENSITY POLYETHYLENE PIPE |
| | = LIGHT POLE | -RCP- = REINFORCED CONCRETE PIPE |
| | = MAILBOX | -LB- = LICENSED BUSINESS |
| | = MITERED END SECTION | -TRAV.PT.- = TRAVERSE POINT |
| | = UTILITY POLE | -SSMC- = SOUTHEASTERN SURVEYING & MAPPING CORPORATION |
| | = SANITARY MANHOLE | |
| | = NON-TRAFFIC SIGN | |
| | = TRAFFIC SIGN | |
| | = WATER METER | |
| | = WATER VALVE | |
| | = CONCRETE MONUMENT | |
| | = CLEAN OUT | |
| | = SEWER VALVE | |
| | = UTILITY MARKER | |
| | = CURB ELEVATION | |
| | = GUTTER ELEVATION | |
- SIZE SHOWN IS TRUNK DIAMETER
IN INCHES MEASURED AT CHEST
HEIGHT
- | | | | |
|----|------------|--|--------|
| | = TREE | | = PALM |
| MA | = MAGNOLIA | | |
| MY | = MYRTLE | | |
| O | = OAK | | |

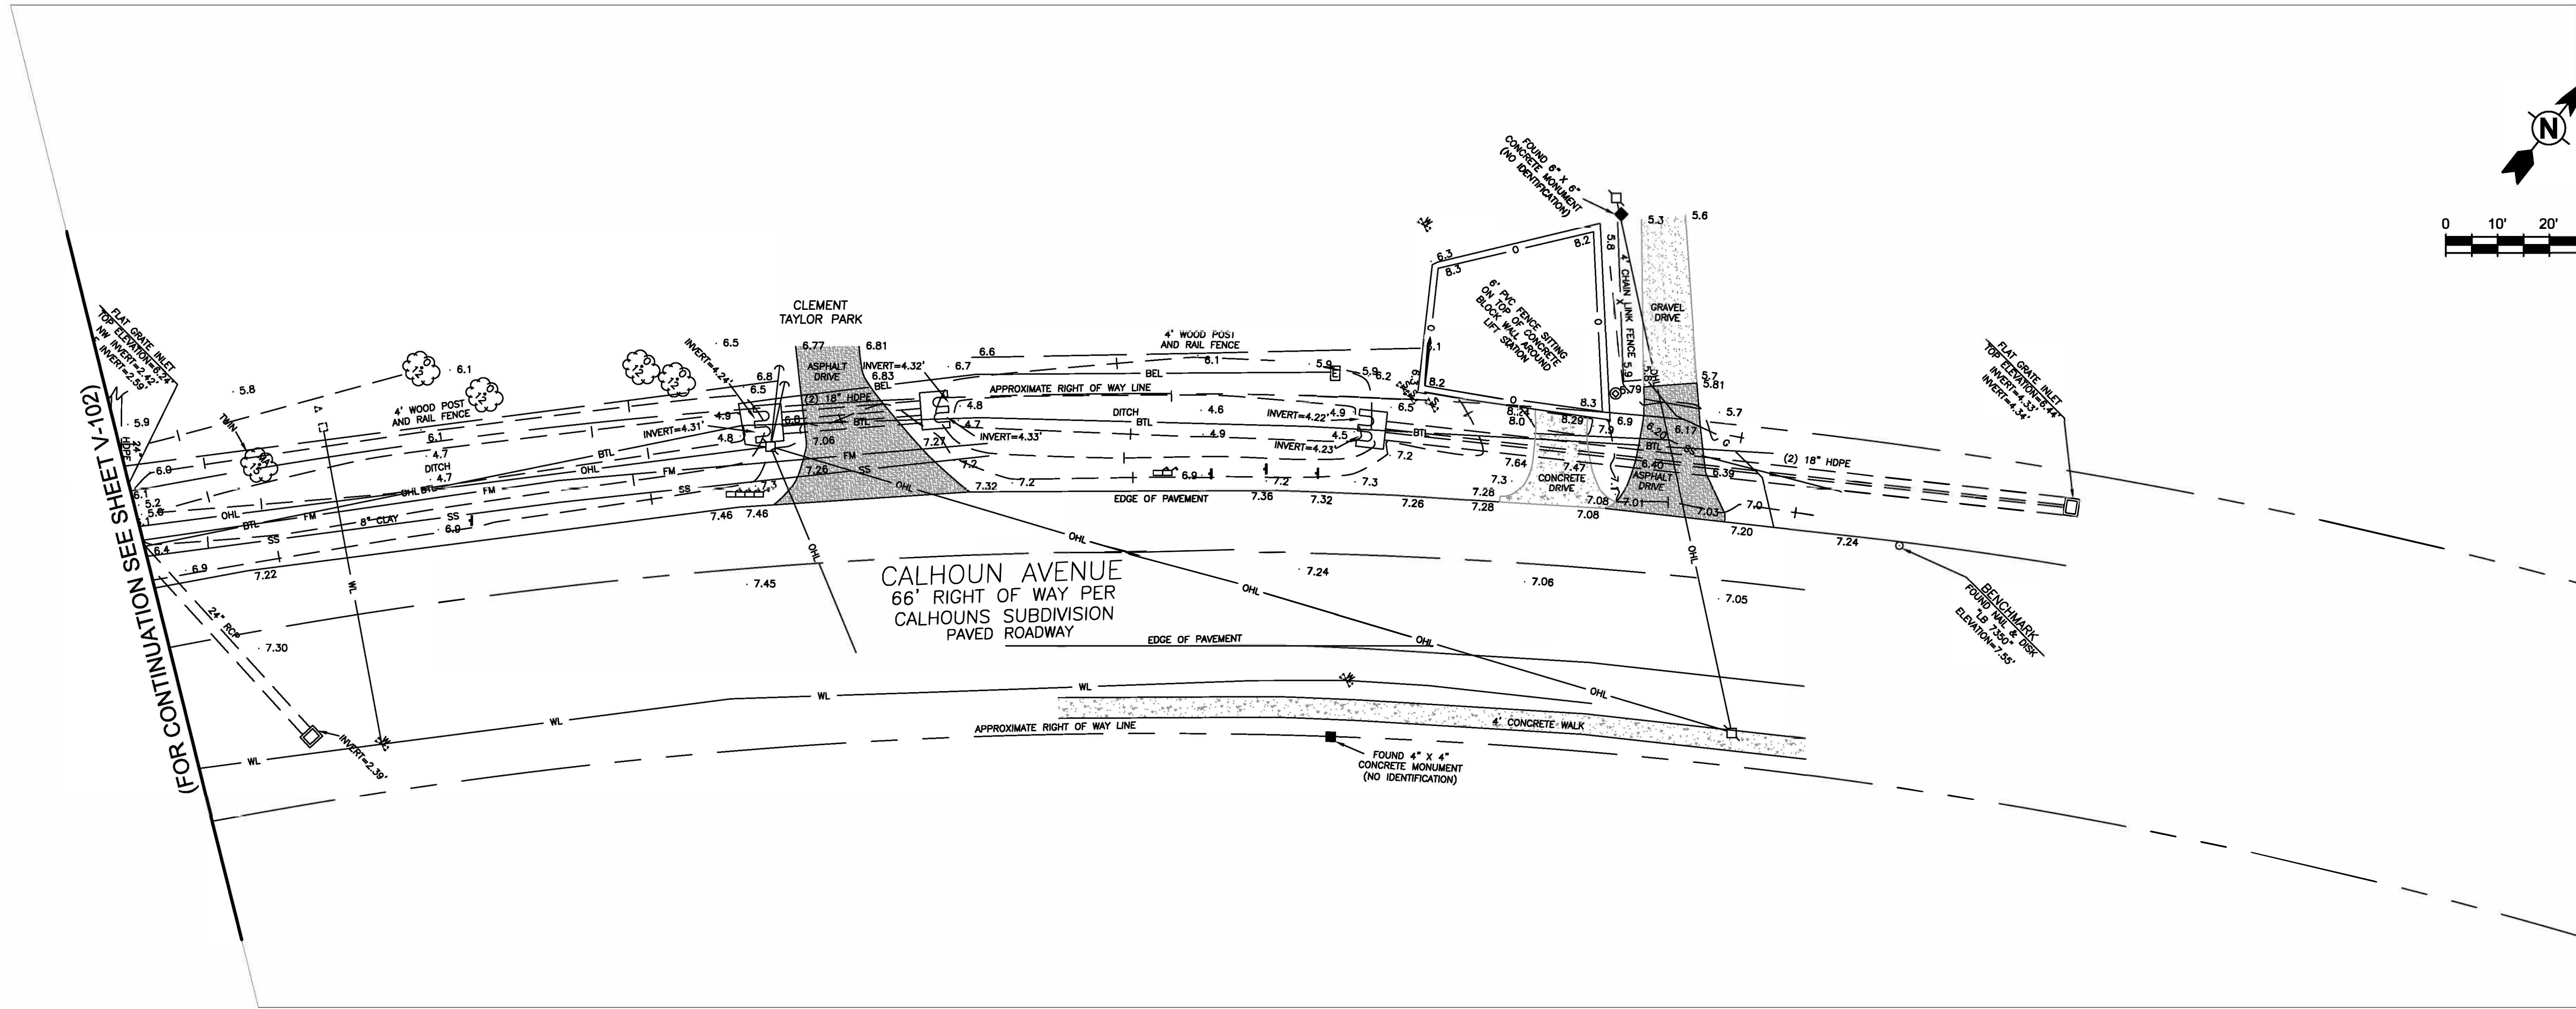

TETRA TECH

Timothy A. Vanderwalker, P.E.
P.E. No. 74415, FL
201 East Pine Street, Suite 1000
Orlando, Florida 32801
Engineering Business No. 2429

DATE _____


www.tetratech.com
201 EAST PINE STREET, SUITE 1000
ORLANDO, FLORIDA 32801
TEL: (407) 839-3955 FAX: (407) 839-3790

CITY OF DESTIN	MARK	DATE	DESCRIPTION	BY
ZERBE STREET / CALHOUN AVENUE PEDESTRIAN PROVEMENTS				
EXISTING CONDITIONS CALHOUN AVENUE (CONT.)				
Project No.: 200-08535-17001				
Designed By: MT				
Drawn By: BMM				
Checked By:				



V-103

Bar Measures 1 inch



Copyright: Tetra Tech

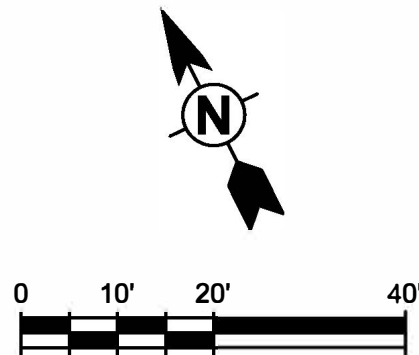

3/7/2018 10:27:07 AM - P:\VER\08535\200-08535-17001\CAD\SHSHEETFILES\C-100.DWG - MILKS, BRETT

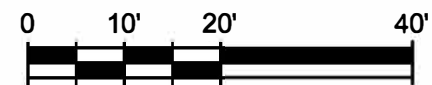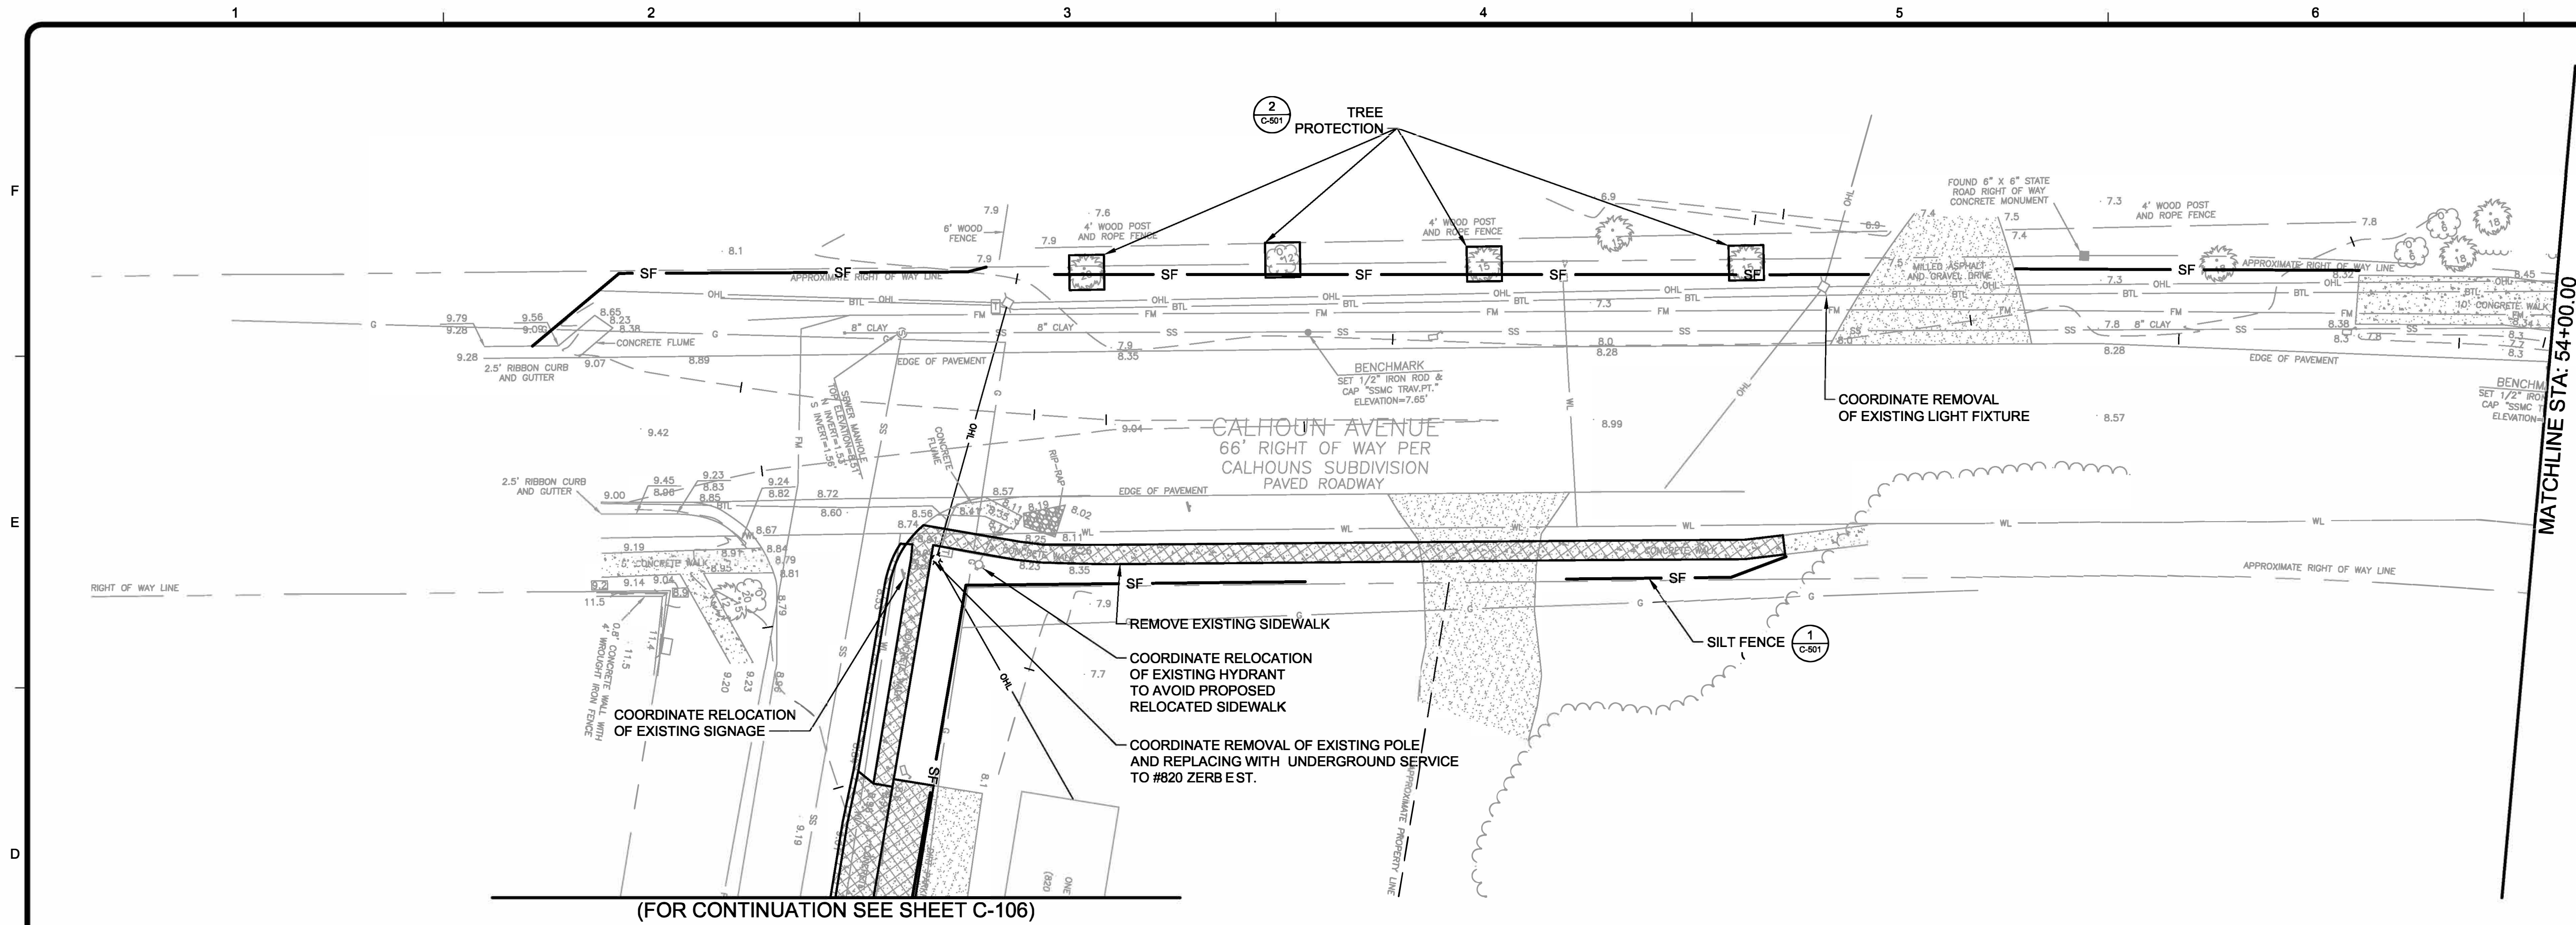


MATCHLINE STA: 54+00.00

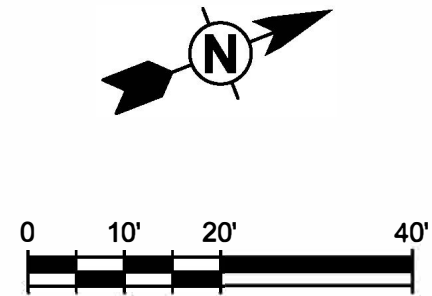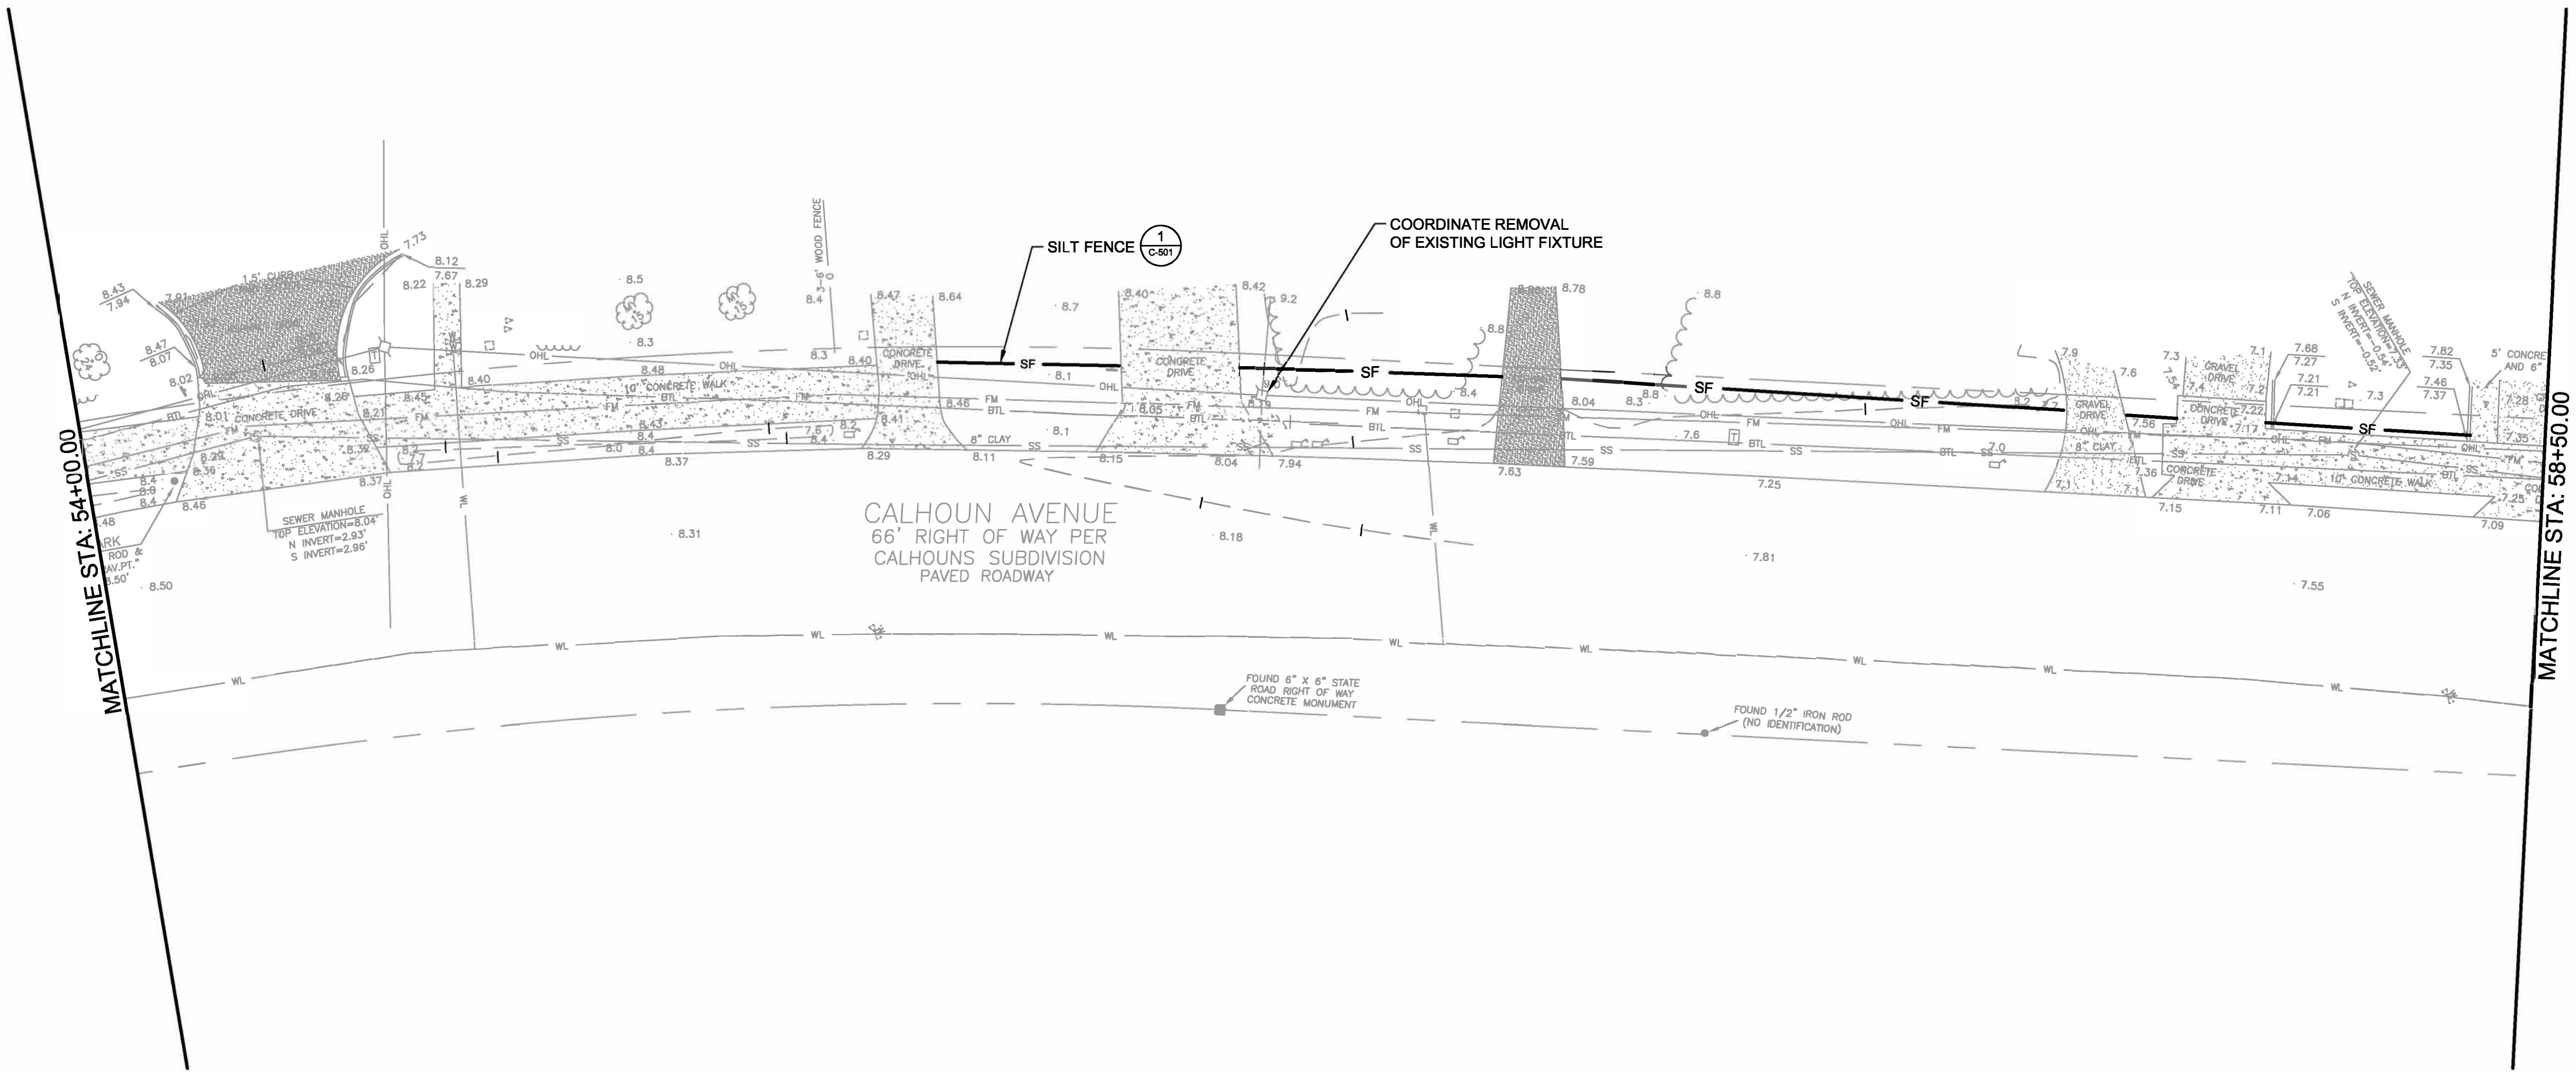

MATCHLINE STA: 58+50.00

 TETRA TECH		www.tetratech.com			
		201 EAST PINE STREET, SUITE 1000 ORLANDO, FLORIDA 32801 TEL: (407) 899-3955 FAX: (407) 899-3790			
Timothy A. Vanderwalker, P.E. P.E. No. 74415, FL 201 East Pine Street, Suite 1000 Orlando, Florida 32801 Engineering Business No. 2429		DATE _____			
CITY OF DESTIN	ZERBE STREET / CALHOUN AVENUE PEDESTRIAN IMPROVEMENTS	MARK	DATE	DESCRIPTION	BY
DEMOLITION & EROSION CONTROL PLAN CALHOUN AVENUE					
Proje No.: 200-08535-17001		Desig ned By: MT			
Dra wBy: BMM		Checked By:			
C-101		Bar Measures 1 inch			

Copyright: Tetra Tech

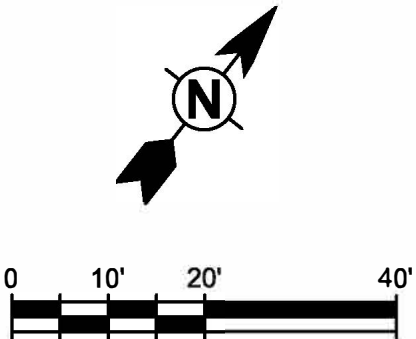

Project No.:	200-08535-17001
Designed By:	MT
Drawn By:	BMM
Checked By:	


Bar Measures 1 inch

DATE _____




Copyright: Tetra Tech


3/7/2018 10:27:24 AM - P:\VER08535\200-08535-1700\CAD\SHSHEETFILES\C-108 - GEOMETRY.DWG - MILKS, BRETT

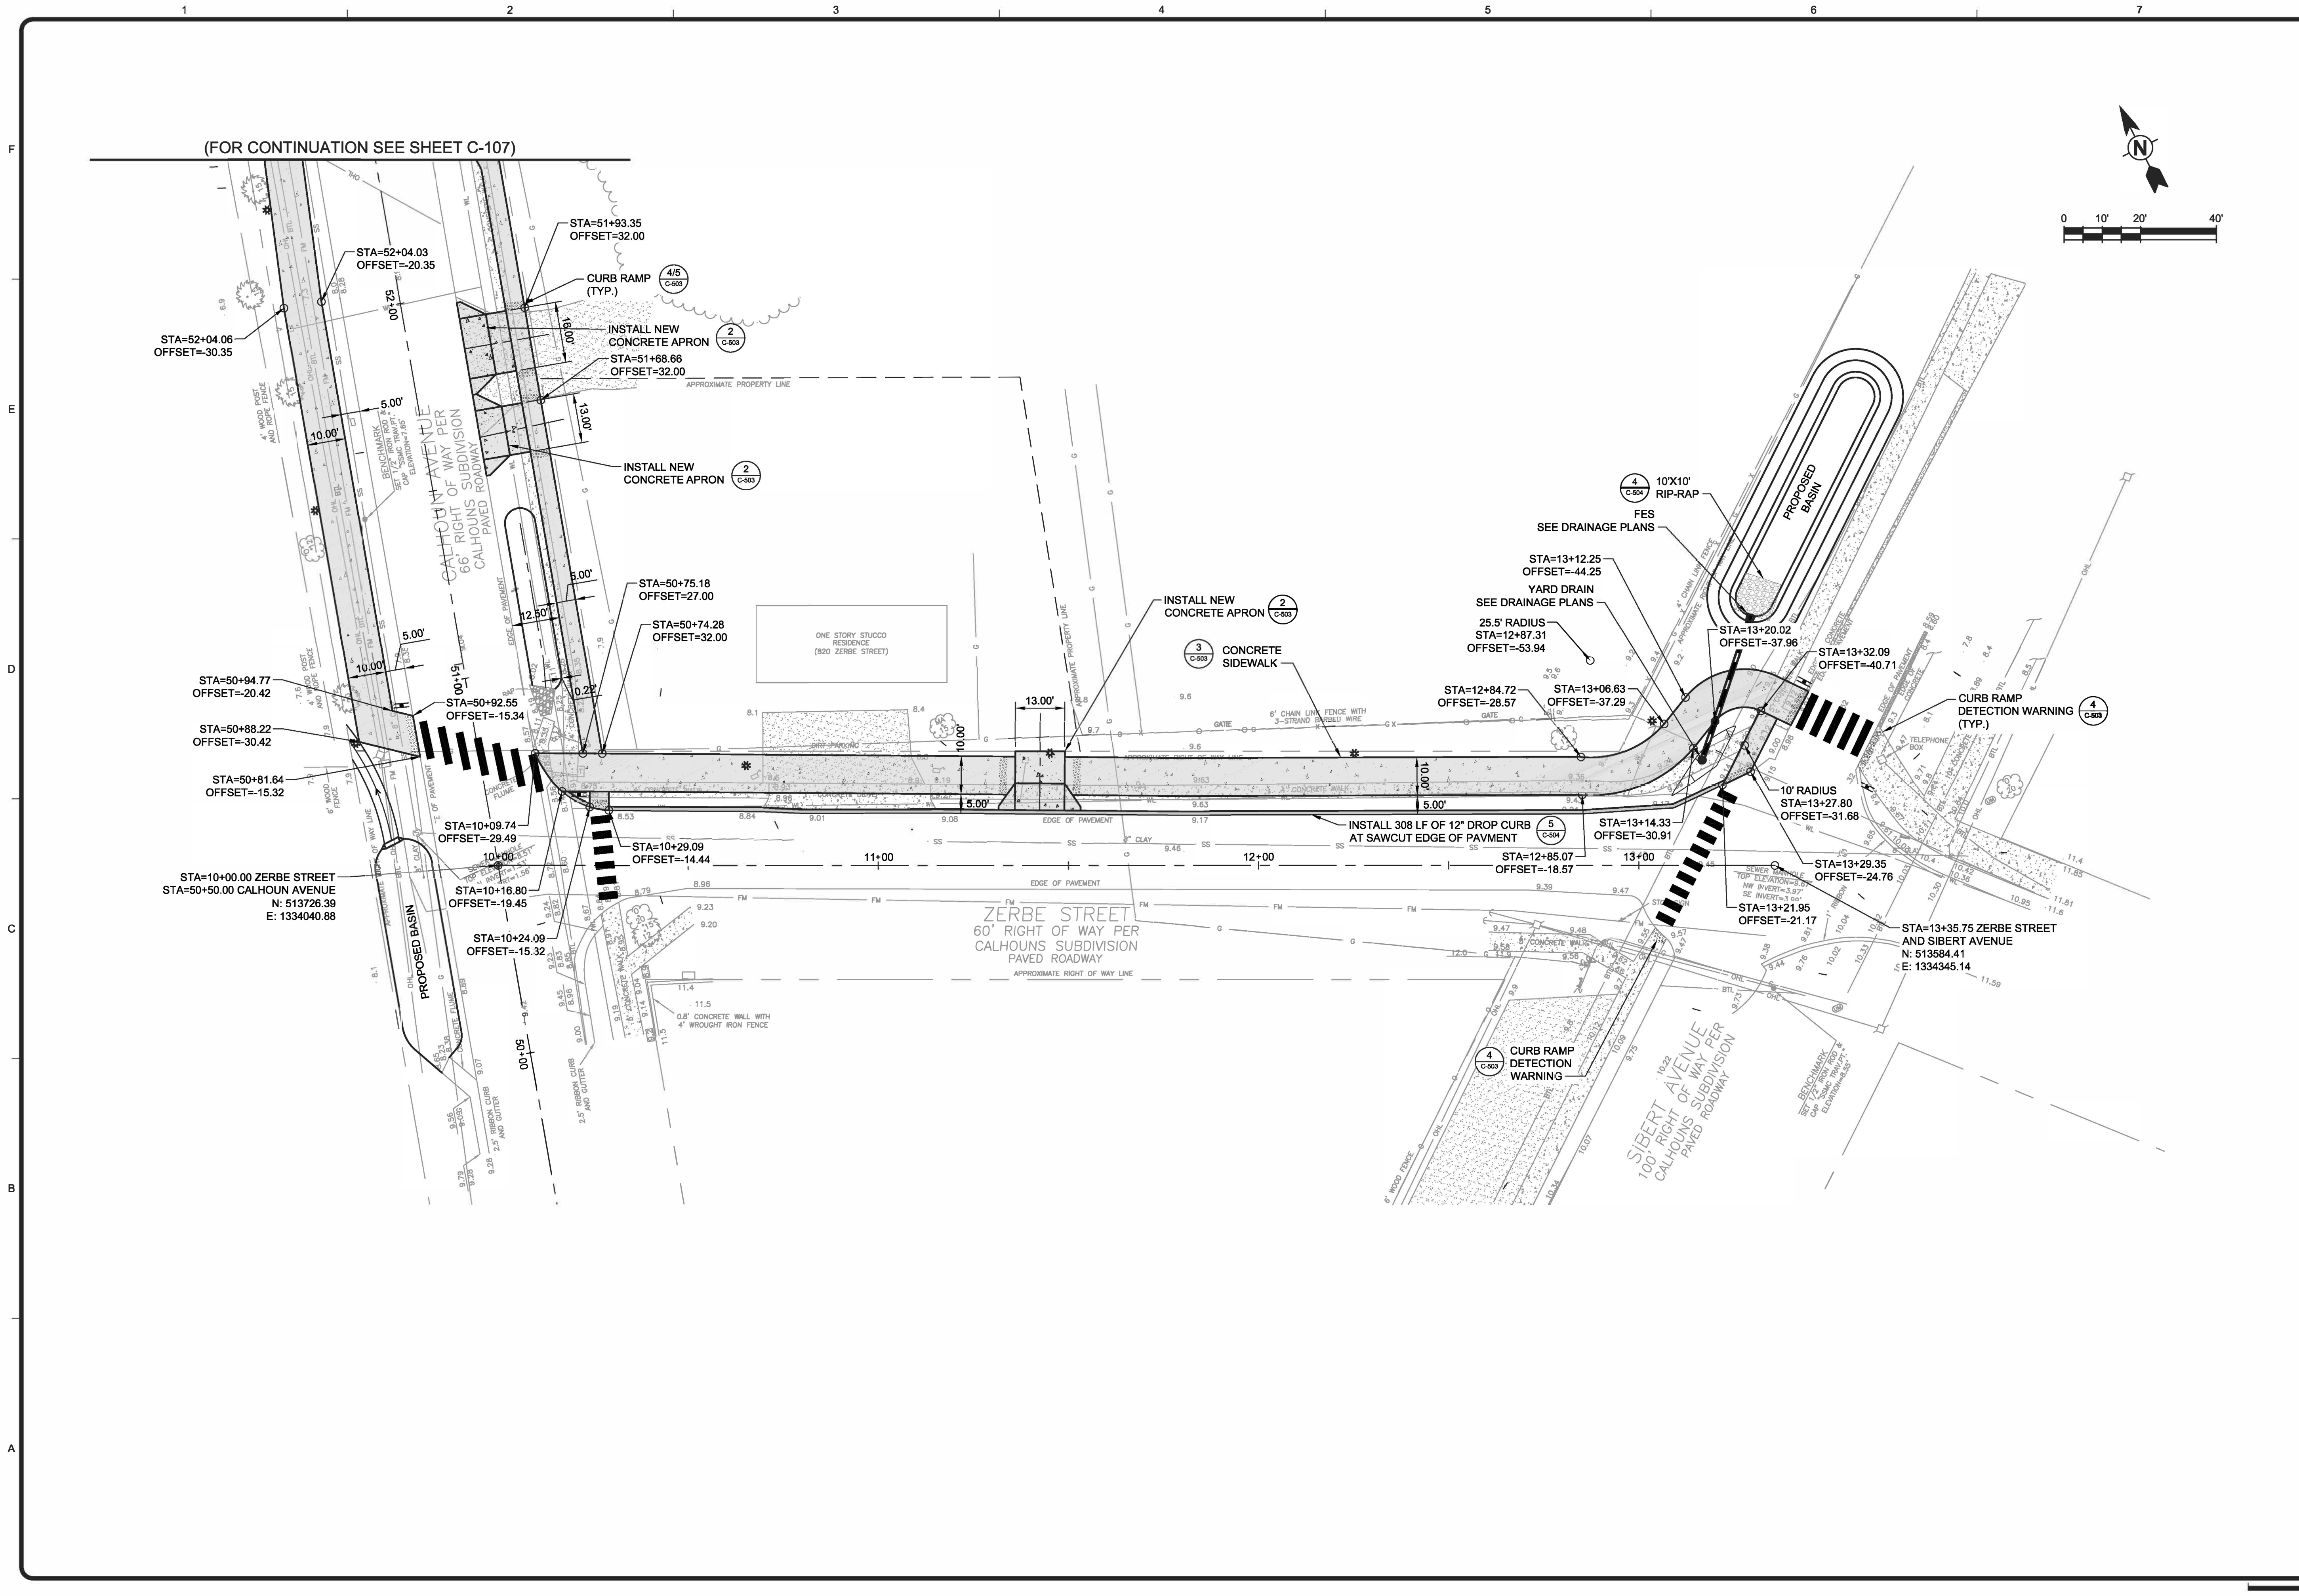

3/7/2018 10:27:28 AM - P:\ER08535\200-08535-17001\CAD\SHSHEETFILES\C-106 - GEOMETRY.DWG - MILKS, BRETT

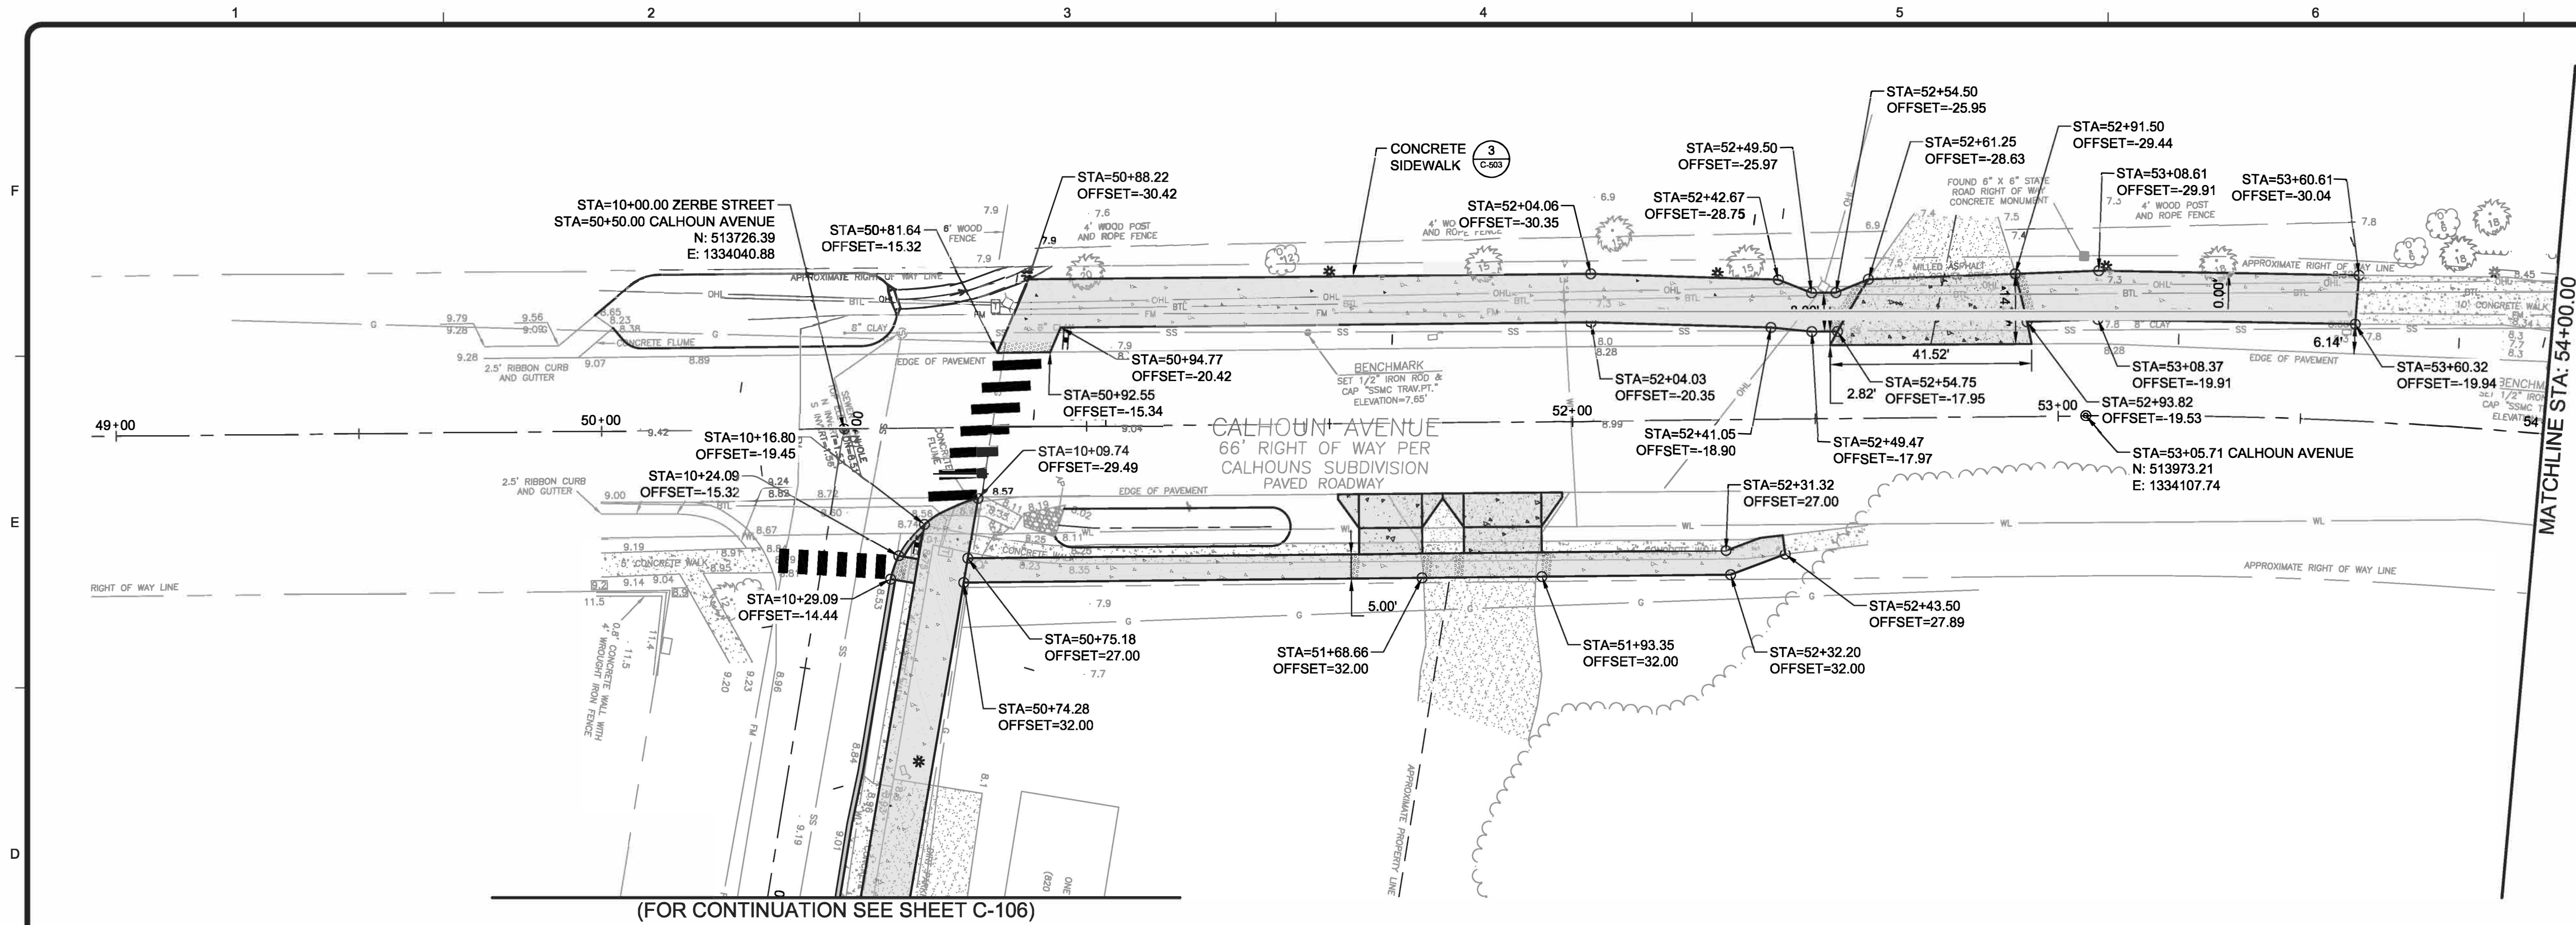


(FOR CONTINUATION SEE SHEET C-106)

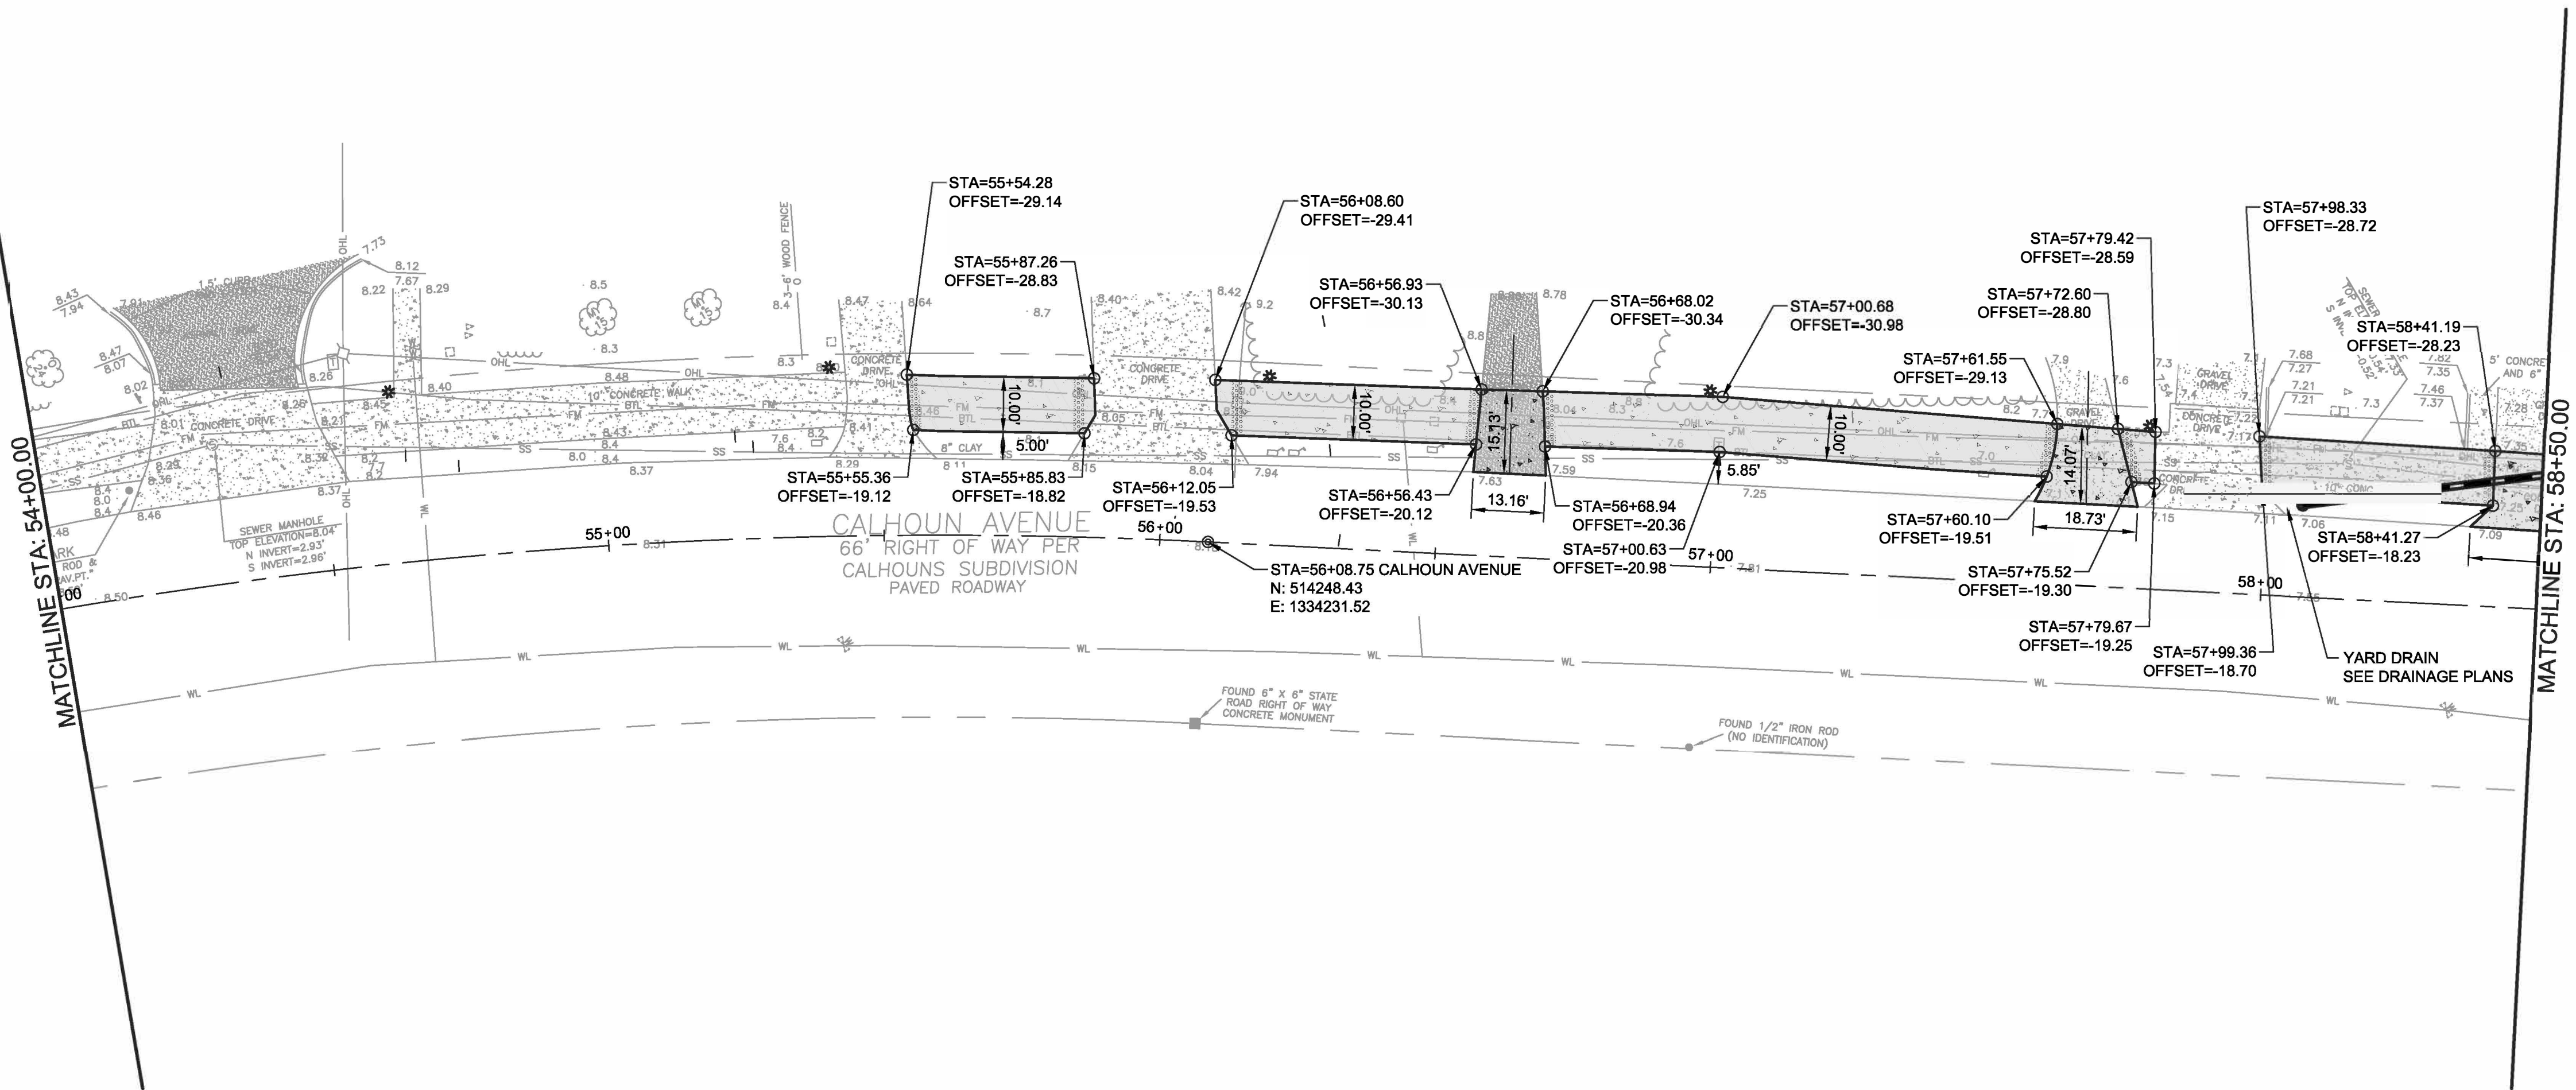

TETRA TECH 	Timothy A. Vanderwalker, P.E. P.E. No. 74415, FL 201 East Pine Street, Suite 1000 Orlando, Florida 32801 Engineering Business No. 2429		DATE	
	201 EAST PINE STREET, SUITE 1000 ORLANDO, FLORIDA 32801 TEL: (407) 899-3955 FAX: (407) 899-3790			
CITY OF DESTIN ZERBE STREET / CALHOUN AVENUE PEDESTRIAN IMPROVEMENTS SITE PLAN WITH GEOMETRICS CALHOUN AVENUE	BY	MARK	DATE	DESCRIPTION
Project No.: 200-08535-17001 Designed By: Drawn By: BMM Checked By:				
C-104				

Copyright: Tetra Tech
Bar Measures 1 inch

A

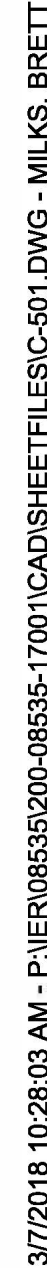

3 DETAIL
SCALE: NTS




PER FDOT INDEX # 544

5 DETAIL
SCALE: NTS


6 DETAIL
SCALE: NTS

Bar Measures 1 inch

WALKOVER CROSS SECTION

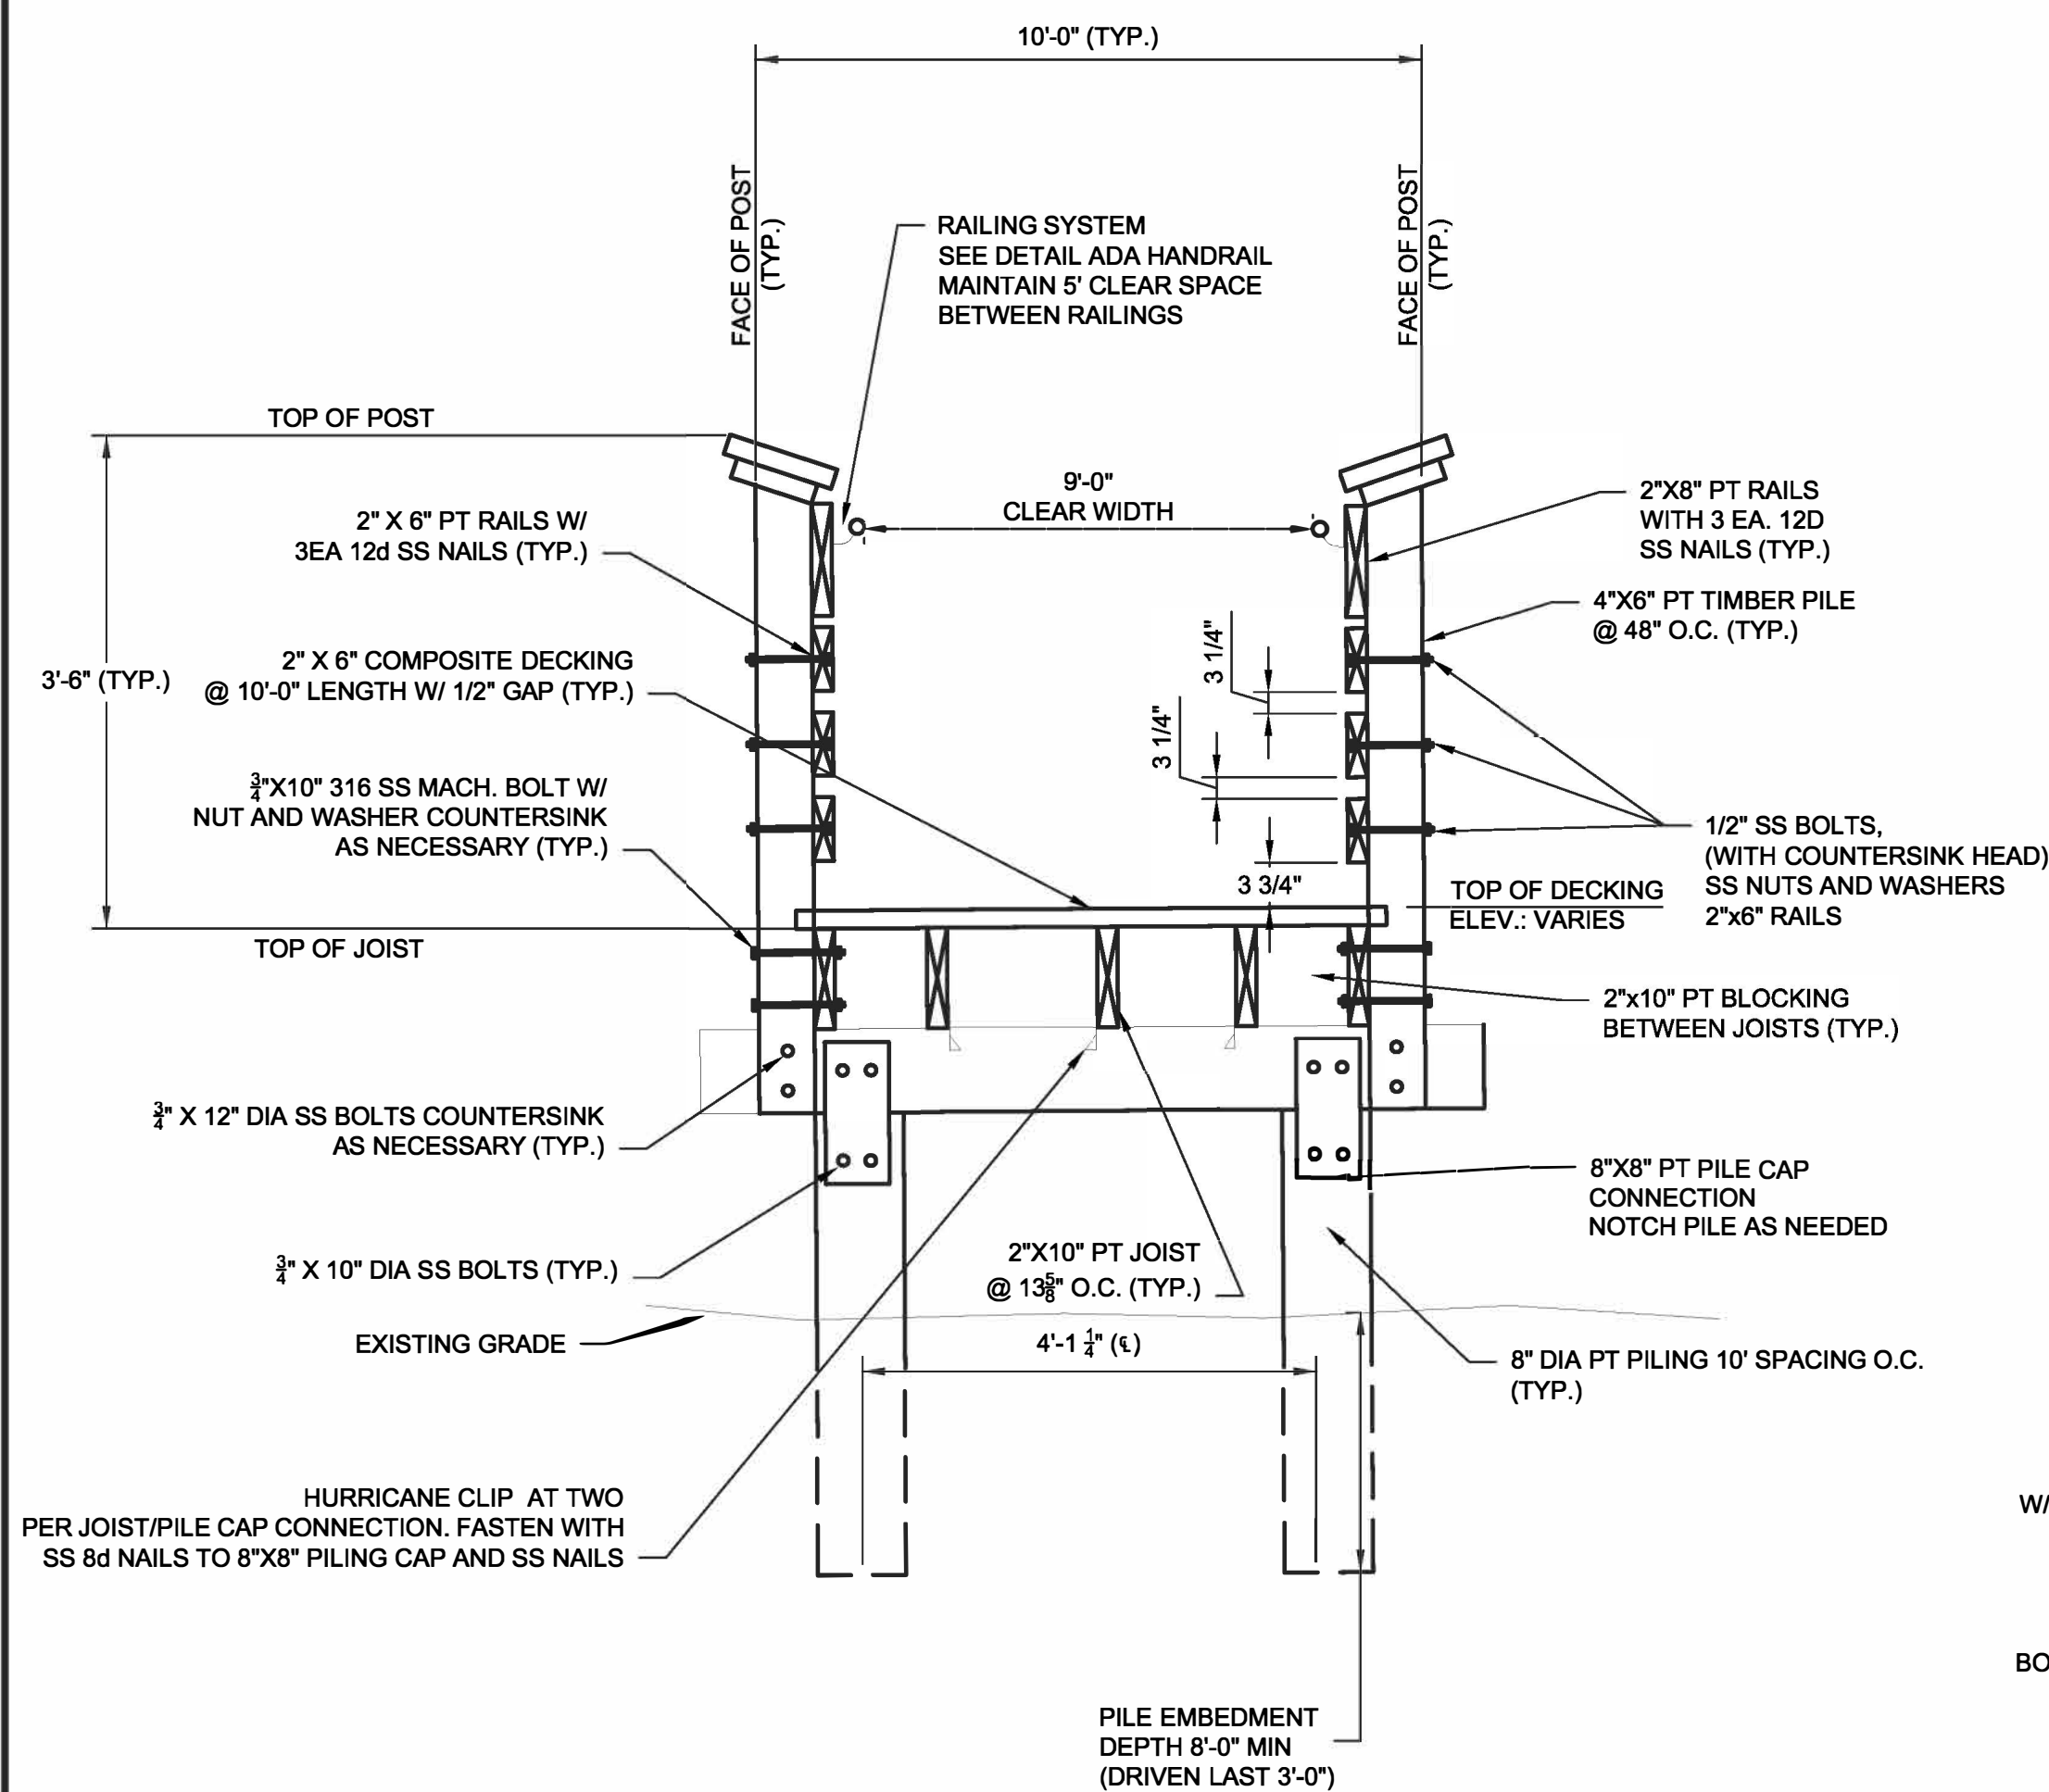

WALKOVER CROSS SECTION

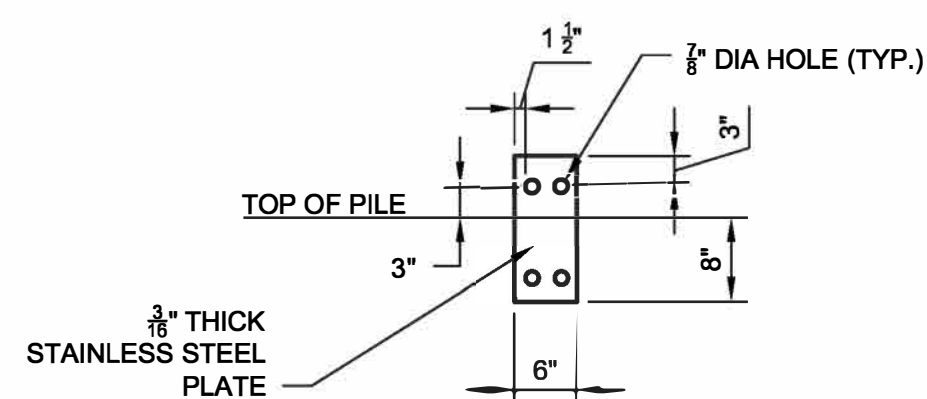


PILE CAP CONNECTION


CONSTRUCTION NOTES:

1. PER ADA REQUIREMENTS: HANDRAIL SHALL BE ANCHORED TO PROVIDE CLEAR SPACE OF 1-1/2" FROM BACK OF HANDRAIL TO FACE OF 2"x8" SUBSTRATE. INLAY TYPE 2 BRACKET AS REQUIRED TO ACHIEVE 1-1/2" SPECIFIED CLEARANCE. INLAYS SHALL BE CONSTRUCTED UTILIZING ROUTER TEMPLATES TO INSURE STRUCTURAL AND VISUAL QUALITY.
2. ALL DIMENSIONS ON ADA HANDRAIL DETAIL (RIGHT) TO MATCH ADA HANDRAIL DETAIL (LEFT) UNLESS OTHERWISE NOTED.

1 DETAIL
SCALE: NTS

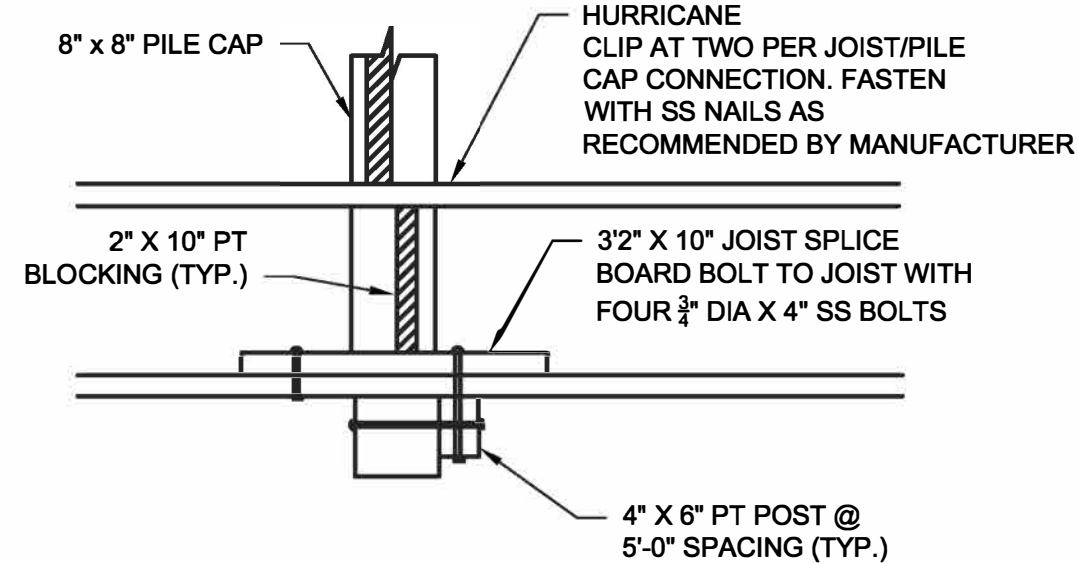


JOIST DETAIL

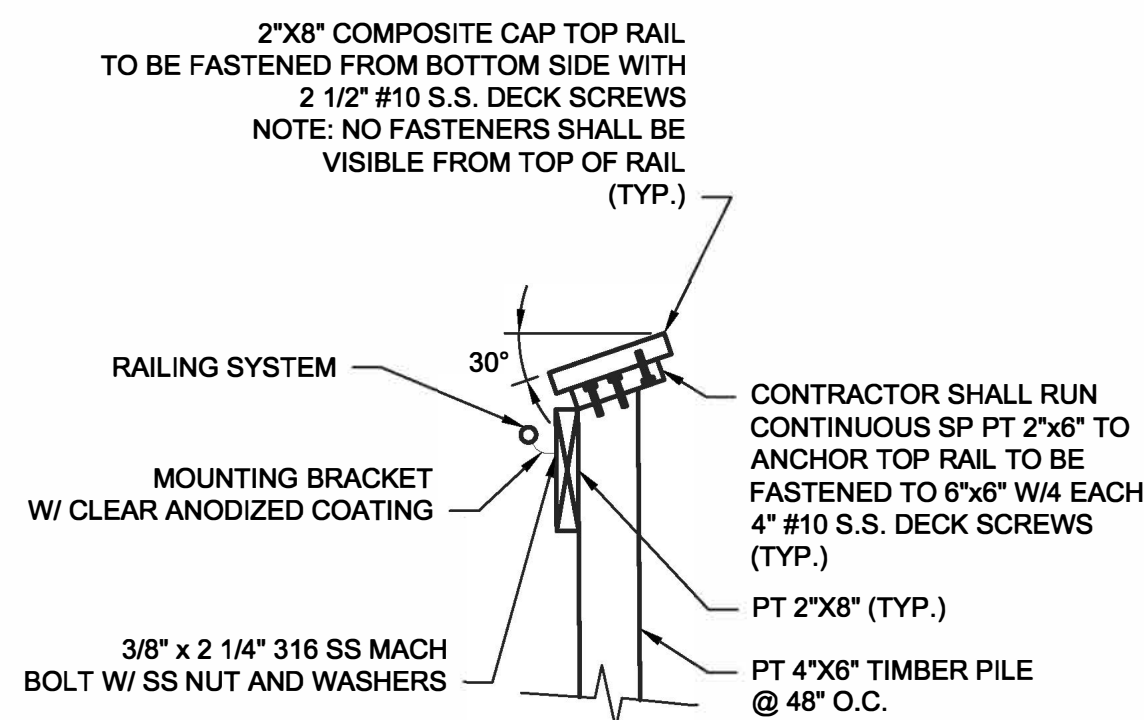

RAILING DETAIL

OPEN CUT

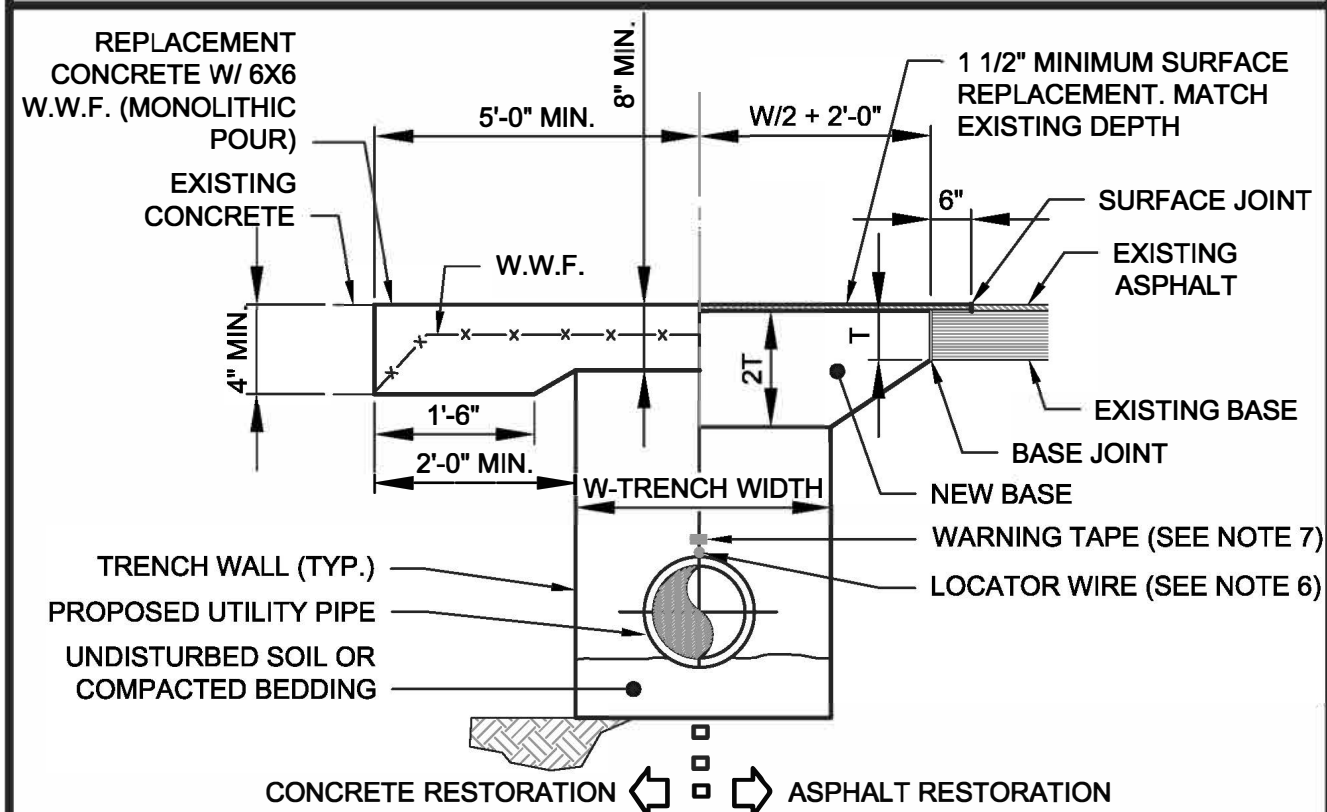


TYPICAL SECTION

NOTES:

1. SURFACE AND BASE CUTS SHALL BE SAW-CUT.
2. LONGITUDINAL OR DIAGONAL CUTS REQUIRE OVERLAY/RESURFACING COMPLETE WIDTH OF ROAD.
3. CUTS AT INTERSECTIONS REQUIRE COMPLETE OVERLAY/RESURFACING TO END OF ALL RETURN RADS AND/OR 10'FT. BEYOND CUT, WHICH EVER IS GREATER.
4. CUTS THROUGH TURNOUTS AND CUL-DE-SACS REQUIRE COMPLETE OVERLAY/RESURFACING.
5. COMPACTION OF FINAL BACKFILL SHALL BE 98% OF AASHTO T-180; COMPACTION AROUND PIPE SHALL BE 95%, EXCEPT AS OTHERWISE REQUIRED BY PERMITTING AUTHORITY.
6. TAPE CONTINUOUS BLUE COATED 14 GAUGE UF SOLID (FOR WATER) AND GREEN 12 GAUGE STRANDED (FOR SEWER) INSULATED COPPER WIRE, BELOW THE SPRING LINE OF THE PIPE. TERMINATE THESE LOCATOR WIRES AT TOP OF EACH VALVE PAD AND HYDRANT W/12" EXTRA WIRE.
7. PLACE PRINTED WARNING TAPE 24" ABOVE PIPE.

2 DETAIL
SCALE: NTS



AT-GRADE BOARDWALK

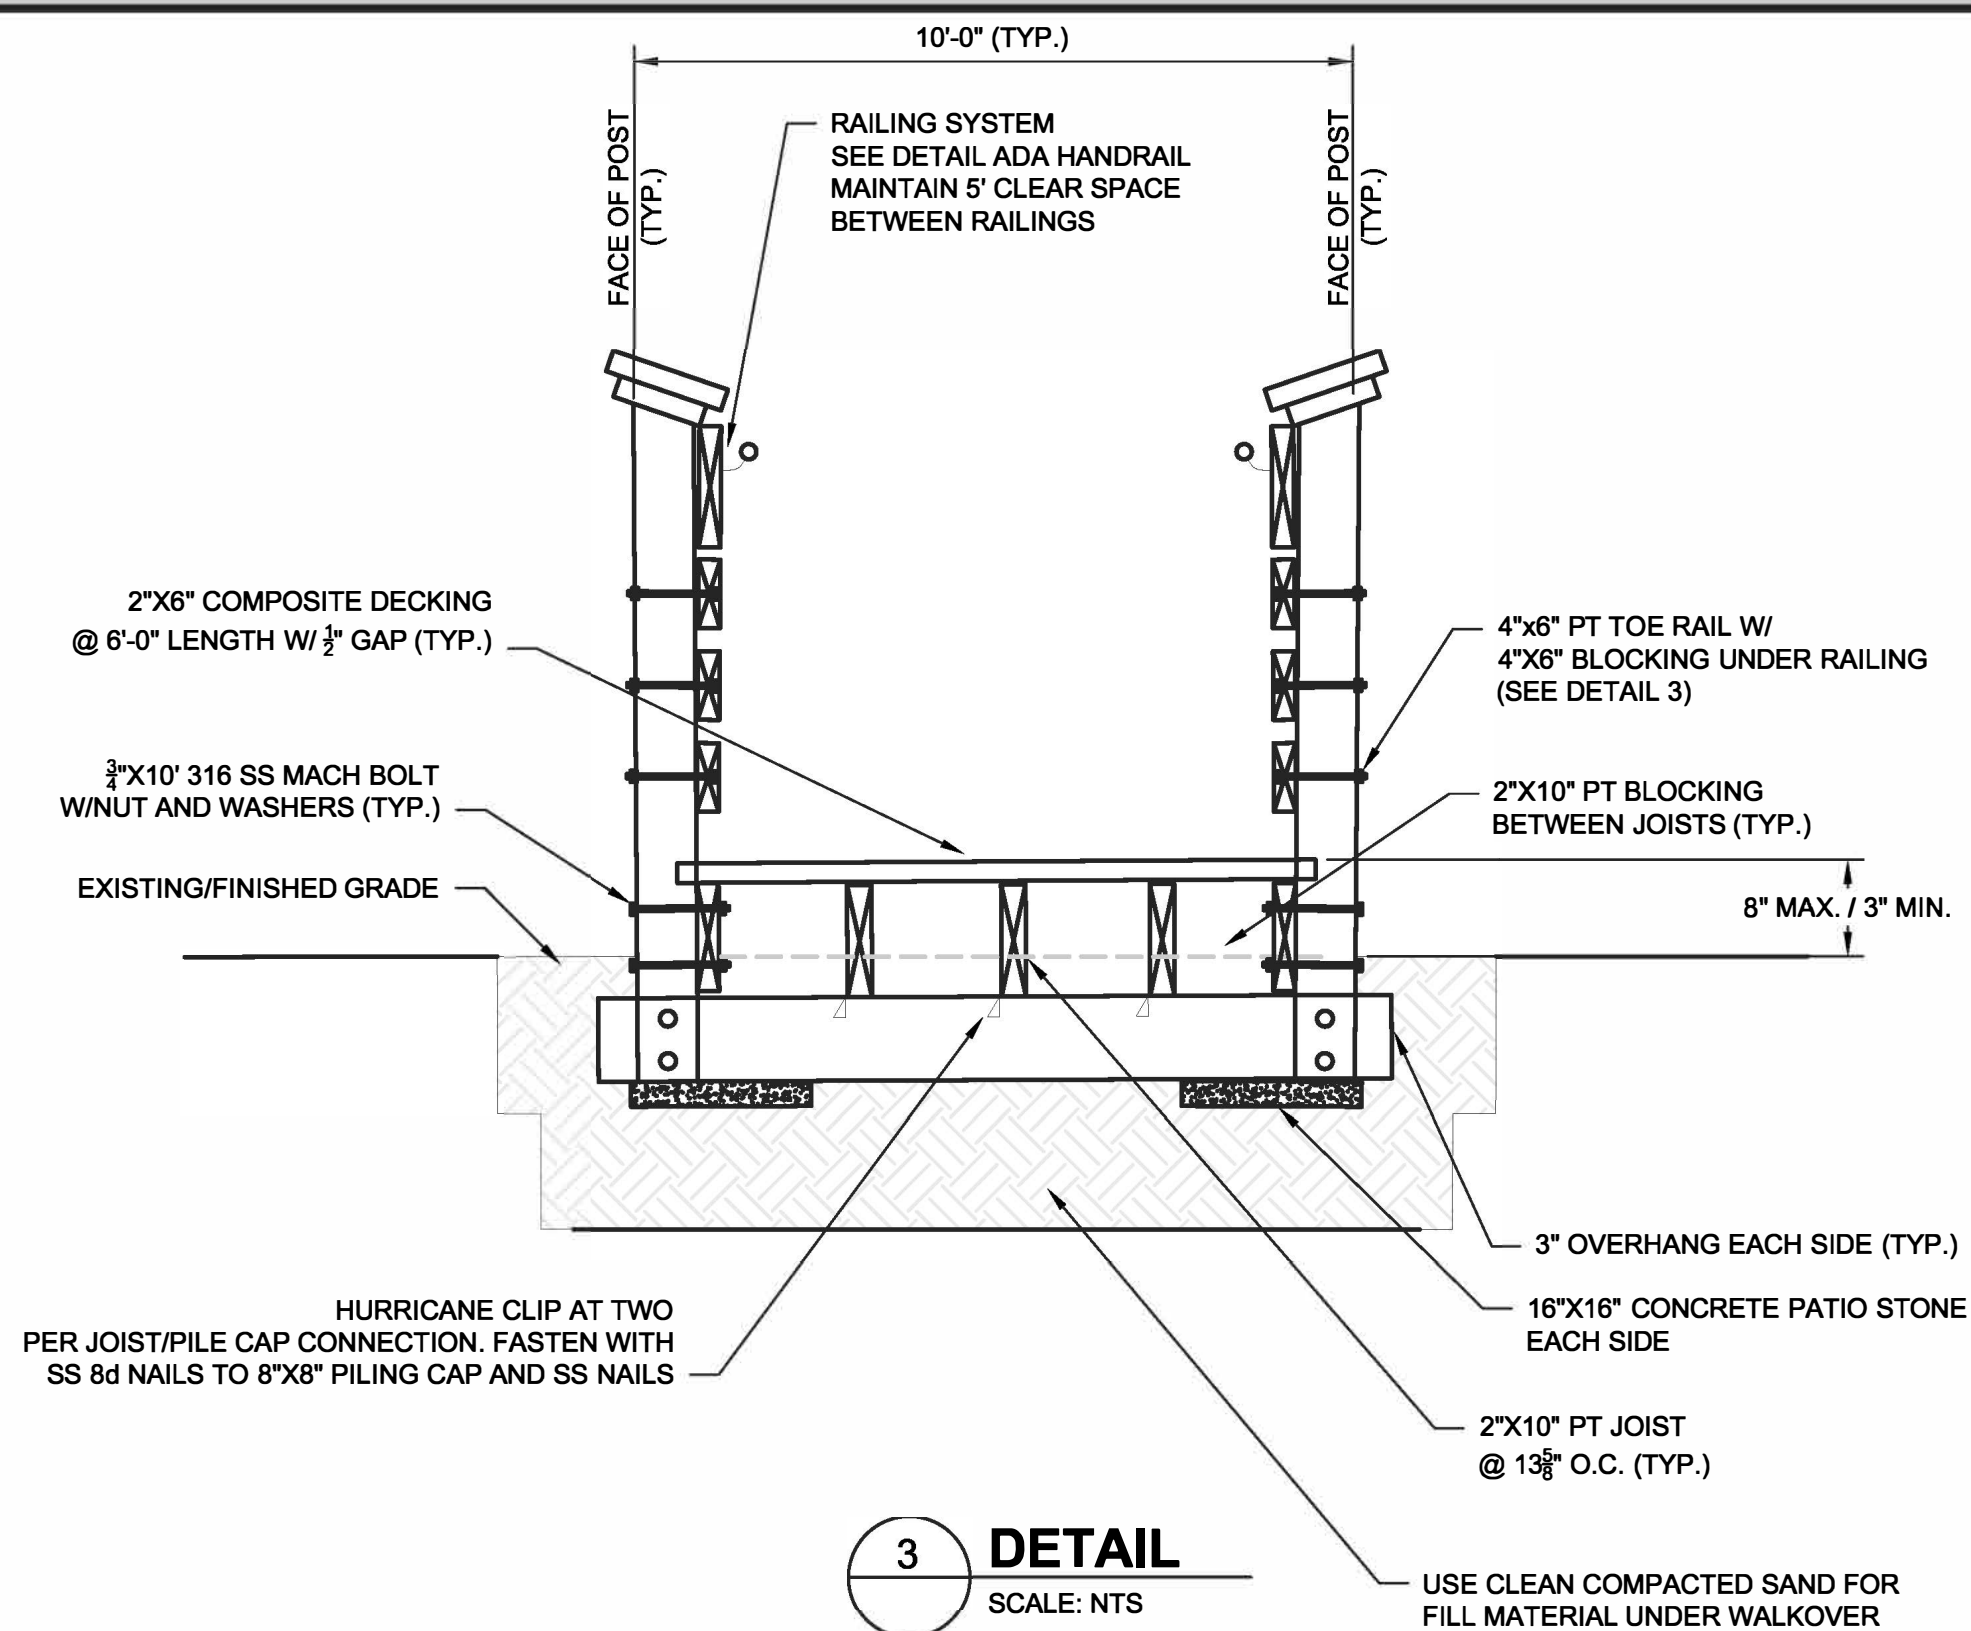

3 DETAIL
SCALE: NTS

3/7/2018 10:28:28 AM - P:\VER08535\200-08535-17001\CAD\SHEETFILES\C-501.DWG - MILKS, BRETT

RRFB FLASHING BEACON ASSEMBLY (FDOT INDEX 11862)

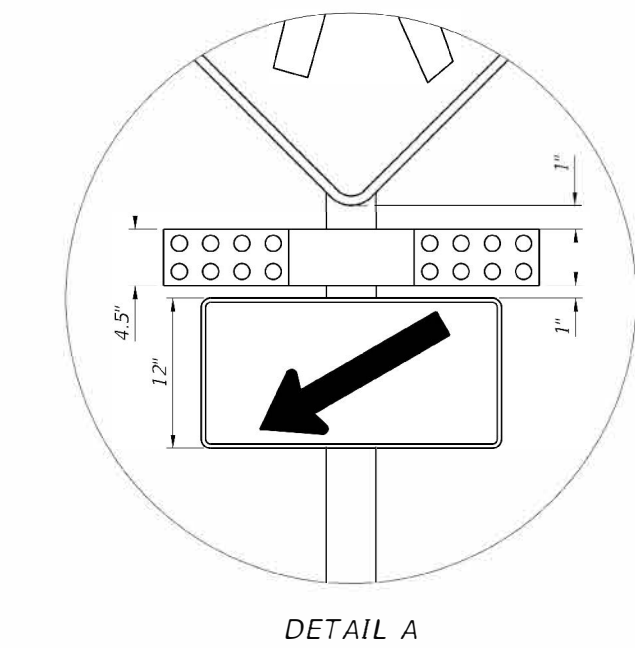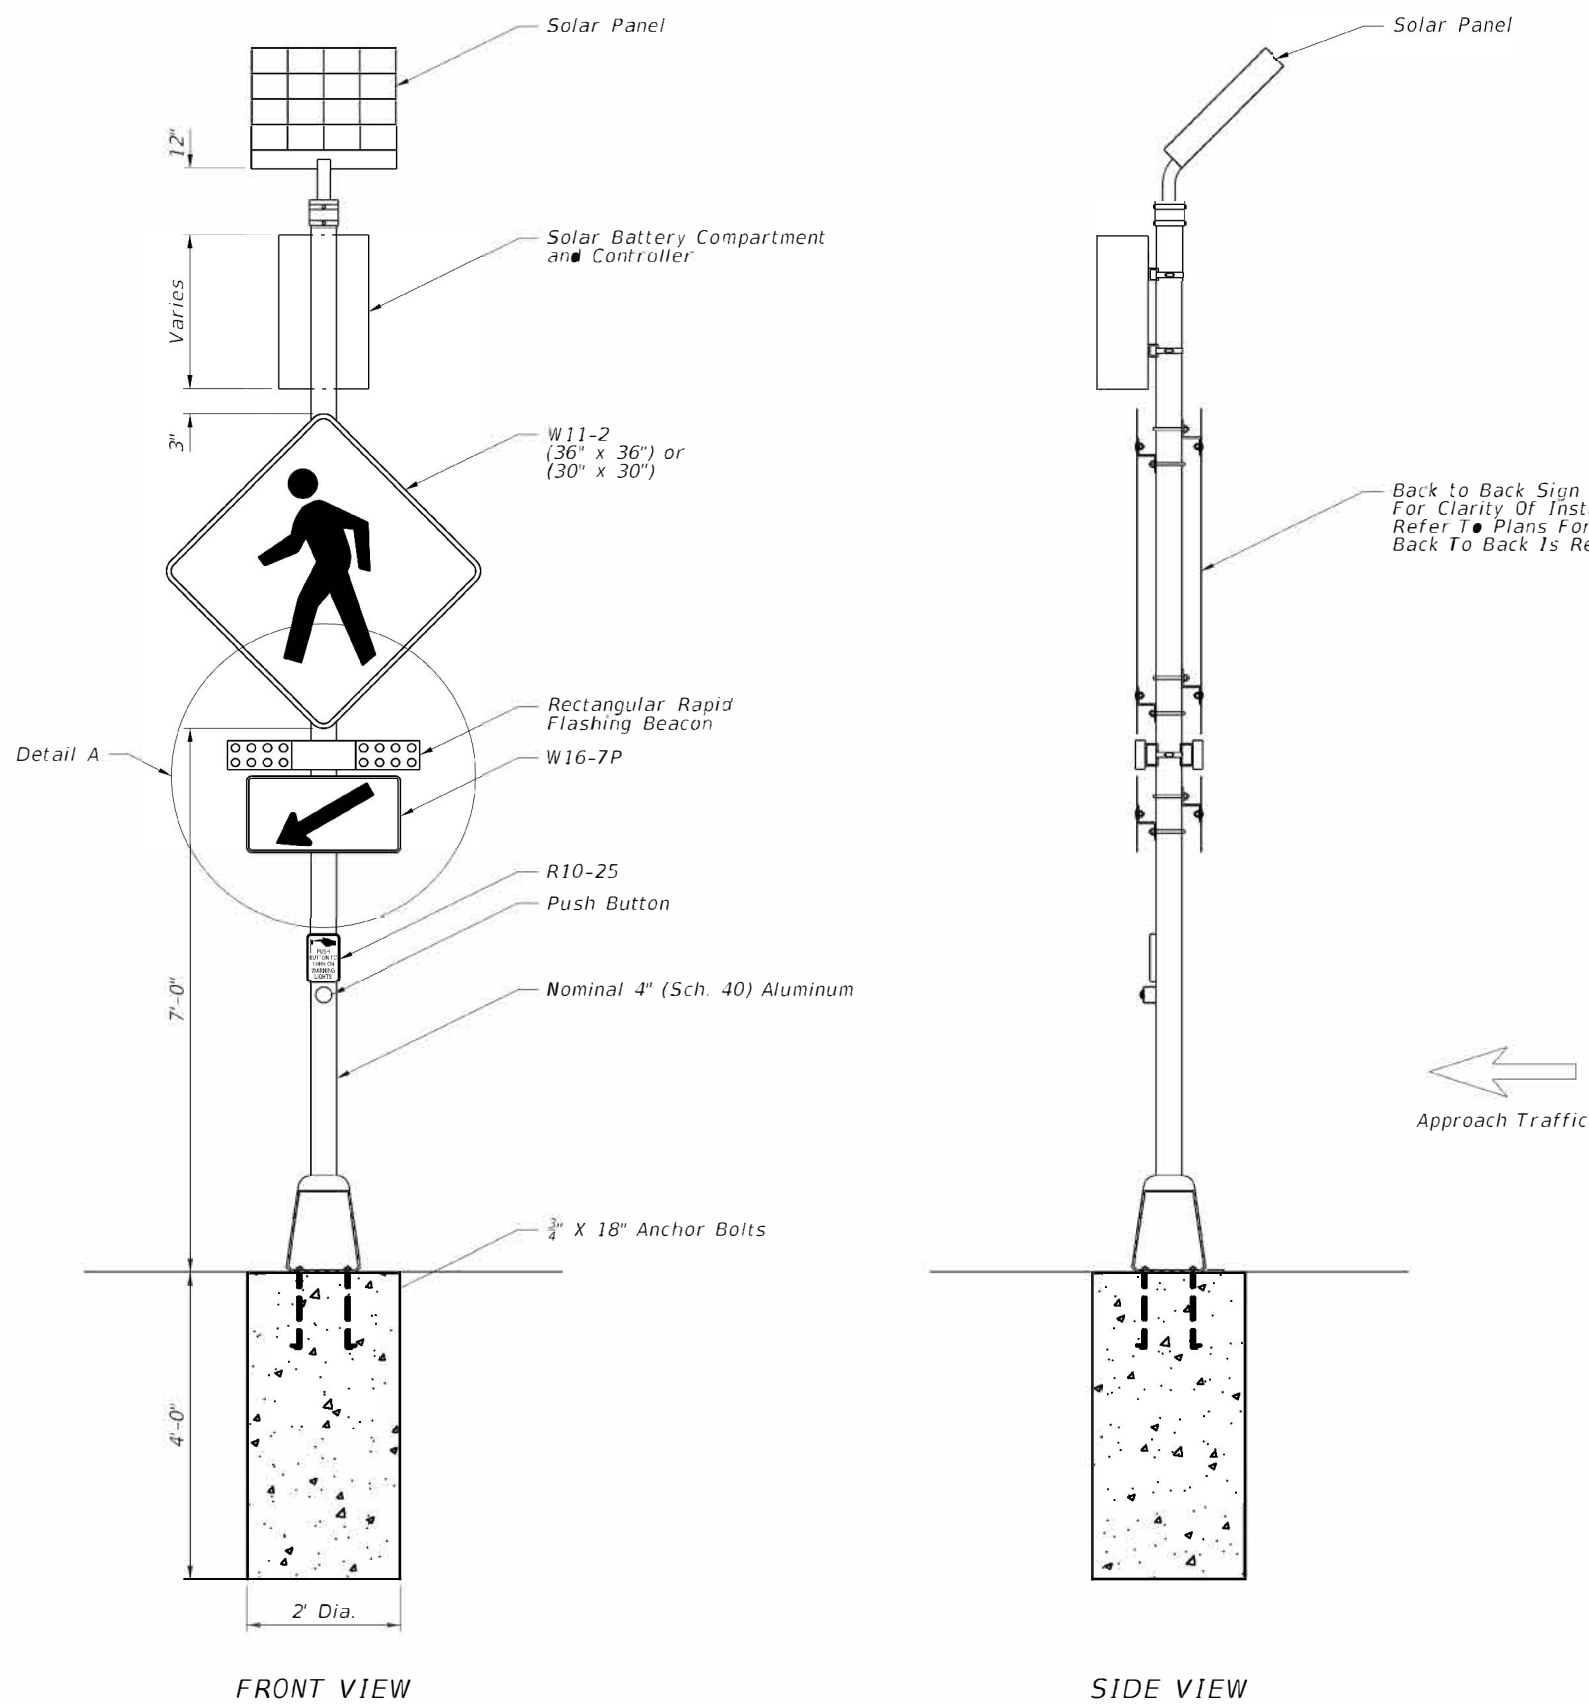


NOTES

- Rectangular Rapid Flashing Beacon (RRFB) shall always be installed in pairs, one on either side of approach traffic.
- Controller shall be installed on the backside of post from approach traffic.
- All RRFB equipment and hardware shall be listed on the Approved Products List (APL).
- The W11-2 sign shall be 30" X 30".

1 DETAIL
SCALE: NTS

RIP RAP

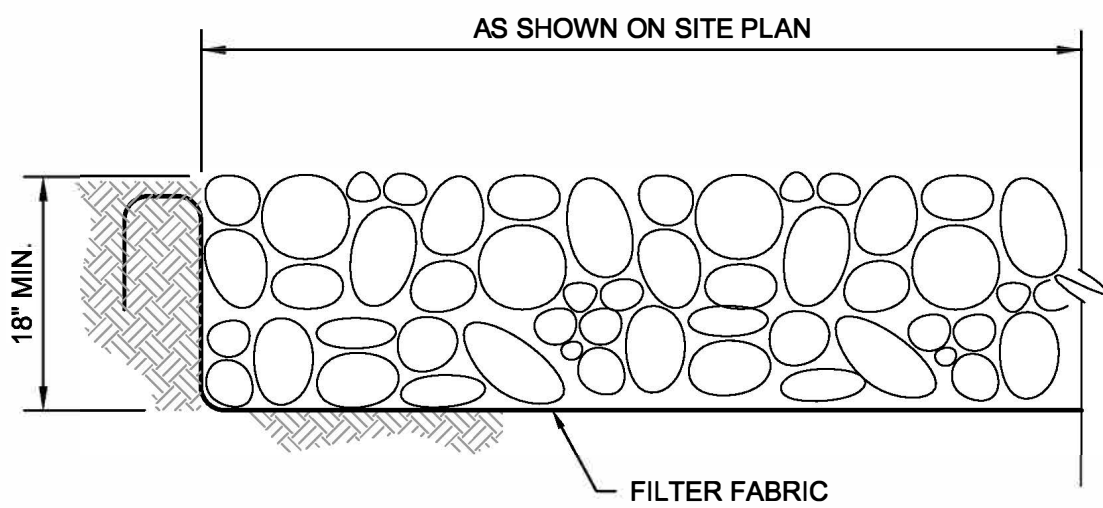


NOTE:

- CONCRETE RUBBLE SHALL BE FREE OF REBAR, WIRE, AND OTHER MATERIAL THAT MAY PUNCTURE THE FILTER FABRIC MATERIAL. ANY PUNCTURED GEOTEXTILE SHALL BE REPLACED IMMEDIATELY AT THE CONTRACTOR'S EXPENSE


4 DETAIL
SCALE: NTS

DROP CURB (FDOT INDEX 300)

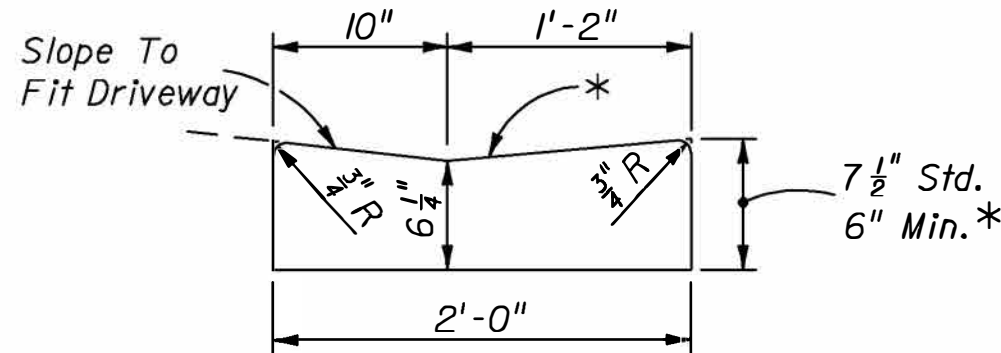

5 DETAIL
SCALE: NTS

YARD DRAIN

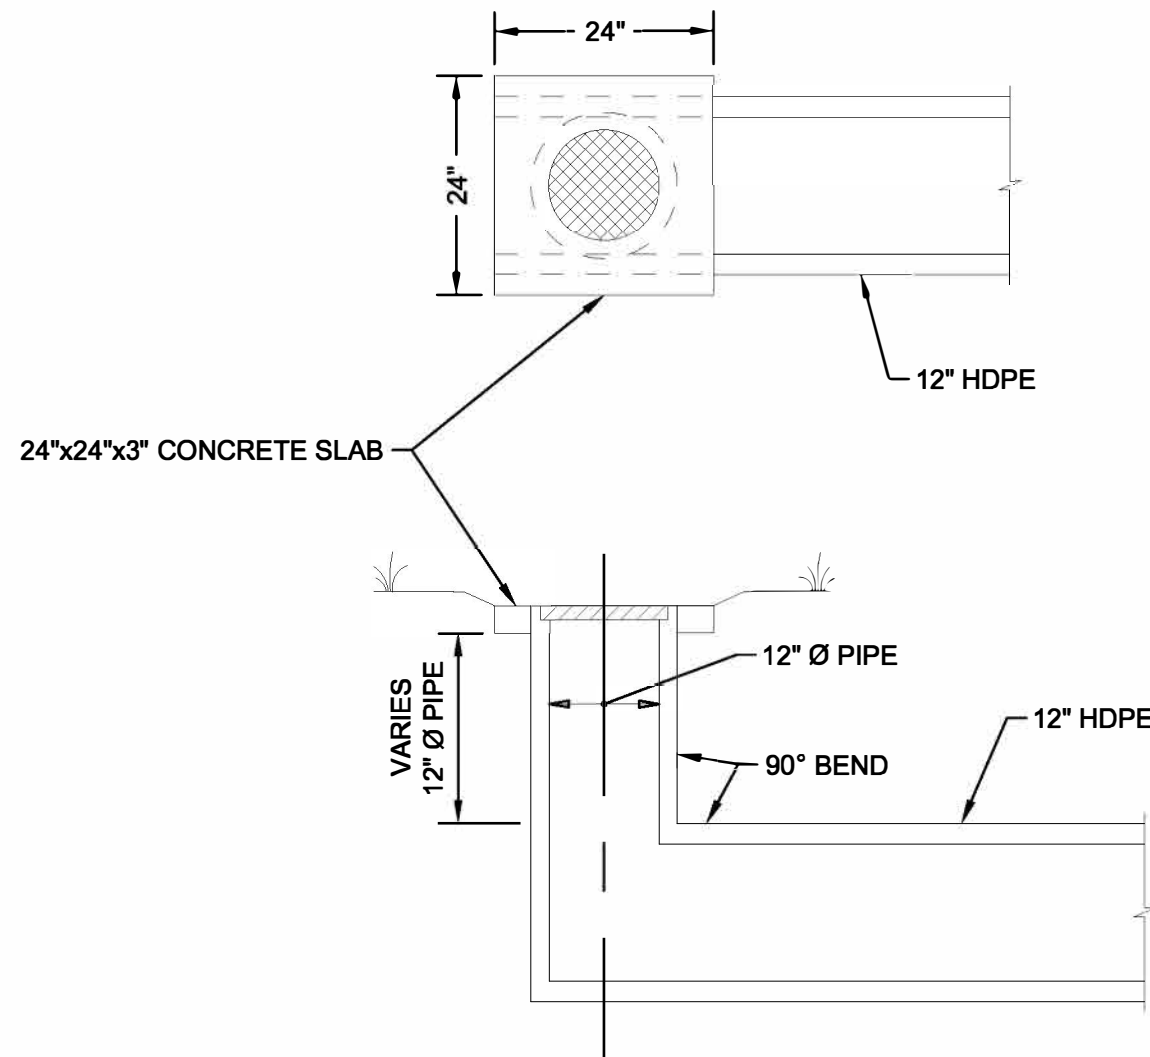


NOTES:


- GRATE DIAMETER = 14-1/4" THICKNESS = 2-1/2" FLOW AREA = 45 SQ IN MIN. LIGHT DUTY CAST IRON, SEE SPECIFICATION SECTION 962.
- 12" PIPE AS NECESSARY.

2 DETAIL
SCALE: NTS

OVERFLOW WEIR

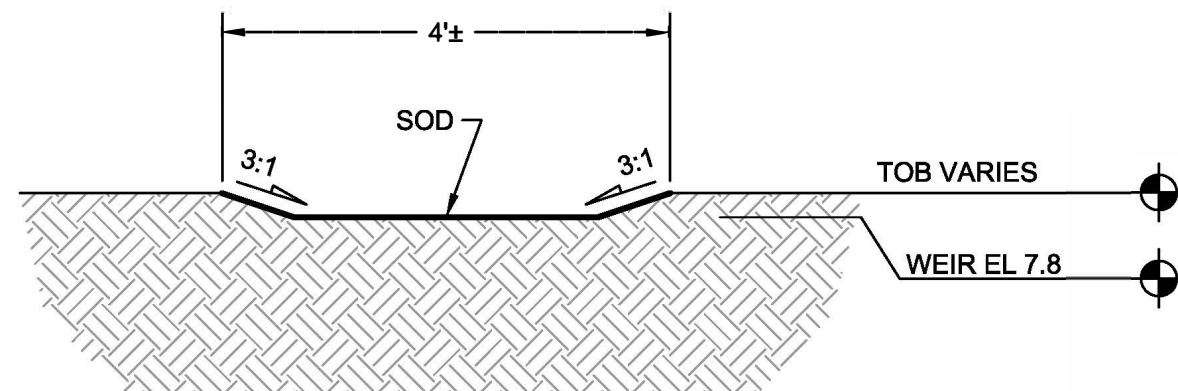

3 DETAIL
SCALE: NTS

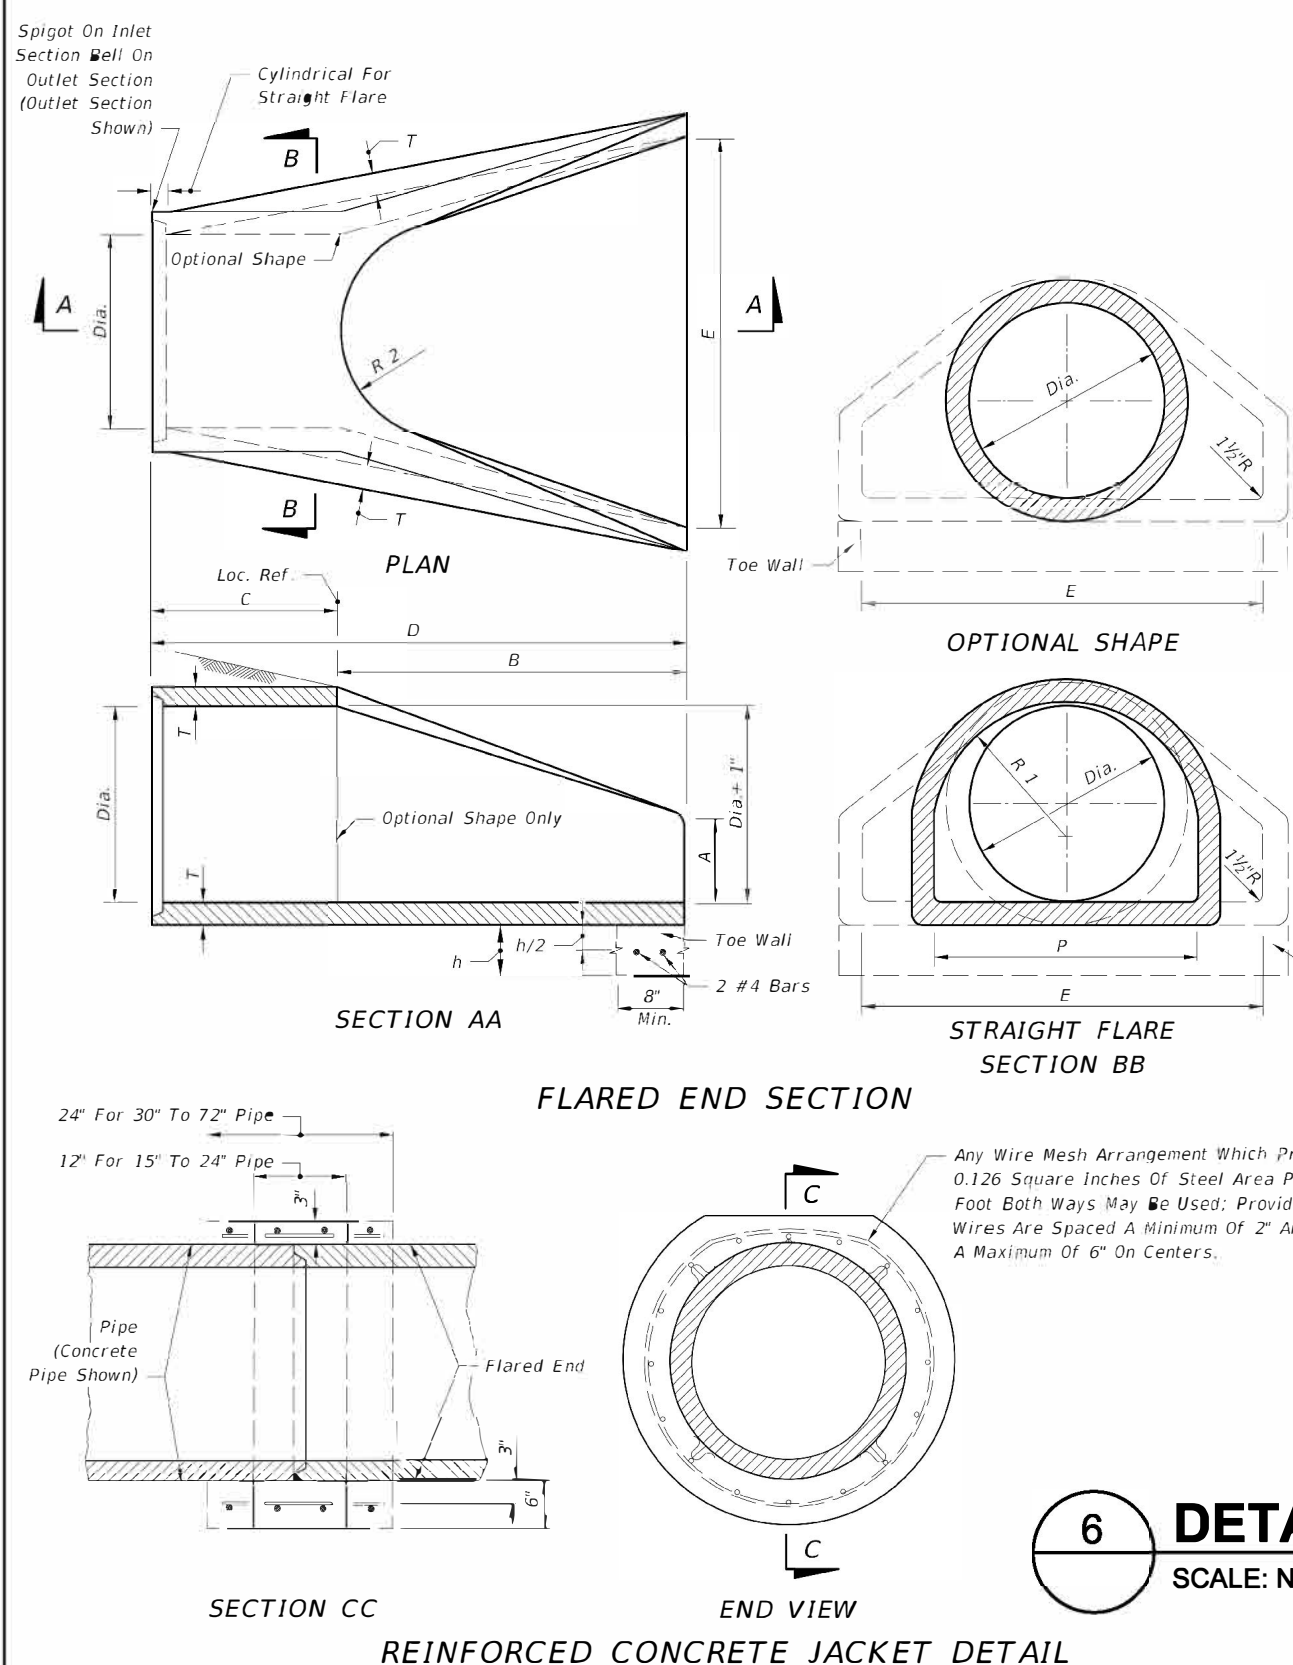

DIA.	T	REINF. (in/ft)	BELL Or Spigot	A	B	C	D	E	P	R 1	R 2	FLAT	WEIGHT (lb)	TOE WALL CLASS T CONC (CY)
12"	2"	0.07	1 1/2"	4"	2'-0"	4'-0 1/2"	6'-0 1/2"	2'-0"	19 1/4"	10 1/2"	9"	3 3/8"	530	12"
15"	2 1/2"	0.07	2"	6"	2'-3"	3'-10"	6'-1"	2'-6"	24 1/4"	12 1/2"	11"	3 3/8"	740	12"
18"	2 1/2"	0.07	2 1/2"	9"	2'-3"	3'-10"	6'-1"	3'-0"	29"	15 1/2"	12"	4"	990	15"
21"	2 1/2"	0.07	2 1/2"	9"	2'-11"	3'-2"	6'-1"	3'-6"	31 3/4"	16 1/2"	13"	4"	1280	15"
24"	3"	0.07	2 1/2"	9 1/2"	3'-7 1/2"	2'-6"	6'-1 1/2"	4'-0"	33 3/4"	16 1/2"	14"	4 1/2"	1520	18"
27"	3 1/2"	0.148	2 1/2"	10 1/2"	4'-0"	2'-1 1/2"	8'-1 1/2"	4'-6"	36"	18 1/2"	14 1/2"	4 1/2"	1930	18"
30"	3 1/2"	0.148	3"	1'-0"	4'-6"	1'-7 1/2"	8'-1 1/2"	5'-0"	37"	18 1/2"	15"	5"	2190	21"
36"	4"	0.148	3 1/2"	1'-3"	5'-3"	2'-10 1/2"	8'-1 1/2"	6'-0"	47 1/2"	24 1/2"	20"	5 1/2"	4100	21"
42"	4 1/2"	0.148	3 1/2"	1'-9"	5'-3"	2'-11"	8'-2"	6'-6"	52 1/2"	27 1/2"	22"	5 1/2"	5380	24"
48"	5"	0.148	4 1/2"	2'-0"	6'-0"	2'-2"	8'-2"	7'-0"	58 1/2"	28 1/2"	22"	5 1/2"	6550	24"
54"	5 1/2"	0.174	4 1/2"	2'-3"	5'-5"	2'-11"	8'-4"	7'-6"	65 1/2"	33 1/2"	24"	6 1/2"	8040	24"
60"	6"	0.174	5"	2'-6"	5'-0"	3'-3"	8'-3"	8'-0"	72 1/2"	36 1/2"	24"	6 1/2"	8750	24"
66"	6 1/2"	0.174	5 1/2"	2'-0"	6'-6"	1'-9"	8'-3"	8'-0"	72 1/2"	36 1/2"	24"	7 1/2"	10630	24"
72"	7"	0.174	6"	2'-0"	6'-6"	1'-9"	8'-3"	9'-0"	77 1/2"	38 1/2"	24"	7 1/2"	12520	24"

GENERAL NOTES

- Flared end sections shall conform to the requirements of ASTM C76 with the exception that dimensions and reinforcement shall be as prescribed in the table above. Circumferential reinforcement may consist of either one cage or two cages of steel. Fiber-reinforced concrete may be substituted for conventional reinforcement in accordance with Structures Design Guidelines, Section 3.17. Compressive strength of concrete shall be 4000 psi. Shop drawings for flared end sections having fiber reinforcing or dimensions other than above must be submitted for approval to the State Drainage Engineer.
- Connections between the flared end section and the pipe culvert may be any of the following types unless otherwise shown on the plans.
 - Joints meeting the requirements of Section 449 of the Standard Specifications (O-Ring Gasket). Flared end section joint dimensions and tolerances shall be identical or compatible to those used in the pipe culvert joint. When pipe culvert and flared end section manufacturers are different, the compatibility of joint designs shall be certified by the manufacturer of the flared end sections.
 - Joints sealed with preformed plastic gaskets. The gaskets shall meet the requirements of Section 942-2 of the Standard Specifications and the minimum sizes for gaskets shall be as that specific for equivalent sizes of elliptical pipe.
 - Reinforced concrete jackets, as detailed on this drawing. Cost of the reinforced concrete jacket to be included in the contract unit price for the flared end section. When non-coated corrugated metal pipe is called for in the plans, the pipe shall be minimum 16 gauge in the jacketed area as specified on Index No. 280. Bituminous coating to be included in the contract unit price for the pipe culvert. Concrete jacket shall be as specified on Index No. 280. Cost of concrete and reinforcement shall be included in the contract unit price for the pipe culvert.
- Toe walls shall be constructed when shown on the plans or at locations designated by the Engineer. Toe walls are to be cast-in-place with Class I Concrete and paid for under the contract unit price for Flared End Section (Concrete), EA. Reinforcing steel shall also be included in the cost of the Flared End Section (Concrete), EA.
- On skewed pipe culverts the flared end sections shall be placed in line with the pipe culvert. Side slopes shall be warped as required to fit the flared end sections.
- Flared End Section to be paid for under the contract unit price for Flared End Section (Concrete), EA. Sidding shall be in accordance with Index No. 281, and paid for under the contract unit price for Performance Turf, SY.

DESIGN NOTES

- Flared end sections are intended for use outside the clear zone on median drain and cross drain installation, except that flared end sections for pipe sizes 12" and 15" are permitted within the clear zone. When the slope intersection permits, 12" and 15" flared end sections may be located with the culvert opening as close as 8' beyond the outside edge of the shoulder. Flared end sections are not intended for side drain installations.
- Reinforced concrete jackets shall be used at all locations where high velocities and/or highly erosive soils may cause disjuncting. These locations are to be shown on the plans.
- Toe walls shall be used whenever the anticipated velocity of discharge and soil type are such that erosive action would occur. Toe walls are not required where ditch pavement is provided, except when disjuncting would occur if the ditch pavement should fail.

6 DETAIL
SCALE: NTS

LAST REVISION	DESCRIPTION:	FDOT	FY 2016-17 DESIGN STANDARDS
07/01/15			

FLARED END SECTION

INDEX NO.	SHEET NO.
270	1 of 1

TETRA TECH



Timothy A. Vanderwalker, P.E.
P.E. No. 74415, FL
201 East Pine Street, Suite 1000
Orlando, Florida 32801
Engineering Business No. 2429

DATE

BY	DATE	DESCRIPTION	MARK

CITY OF DESTIN
ZERBE STREET / CALHOUN AVENUE
PEDESTRIAN IMPROVEMENTS


CIVIL DETAILS

Project No.: 200-08535-17001
Designed By: MT
Drawn By: BMM
Checked By:


C-504

Bar Measures 1 inch

STRAIGHT CONCRETE ENDWALL

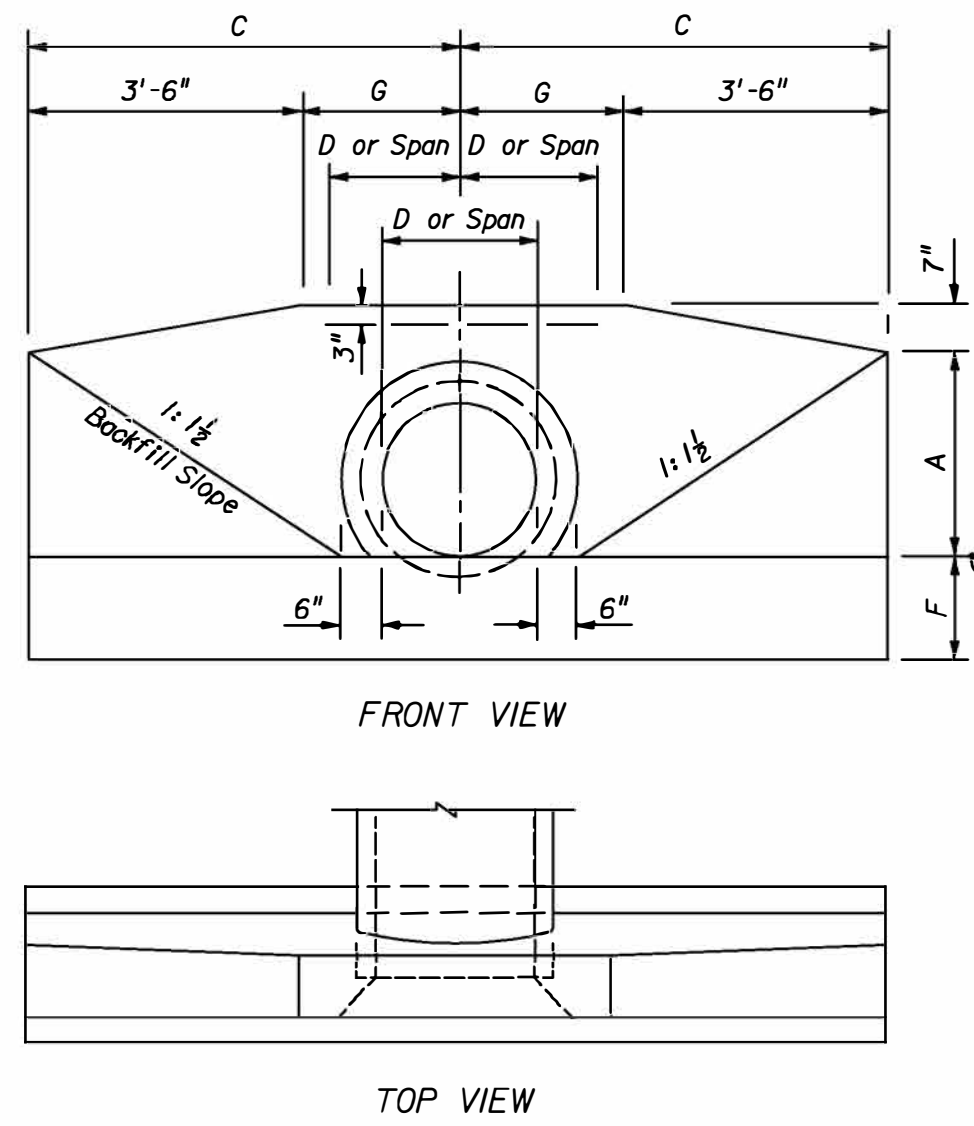


ENDWALL DIMENSIONS (EXCLUSIVE OF MULTIPLE PIPE SPACING)

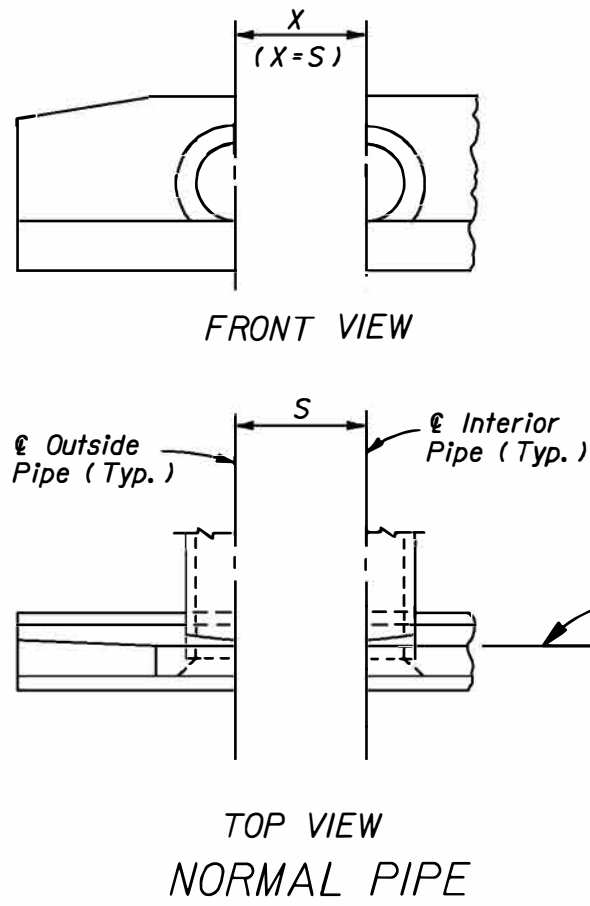


ENDWALL POSITIONS FOR SINGLE AND MULTIPLE PIPE AND SPACING FOR MULTIPLE PIPE

LEGEND
α Pipe Skew
S Center To Center Pipe Spacing
X Centerline To Centerline Dimension At Face Of Headwall

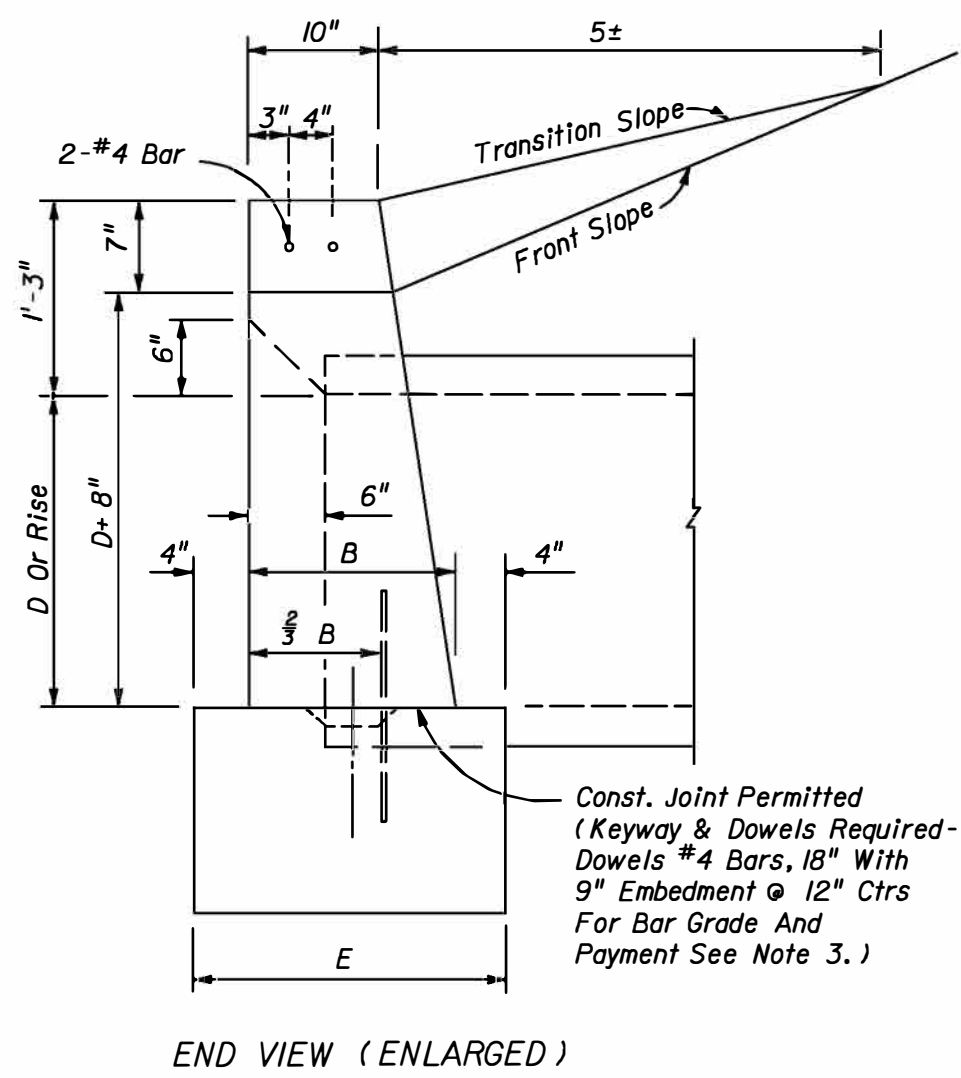

STANDARD LOCATION CONTROL

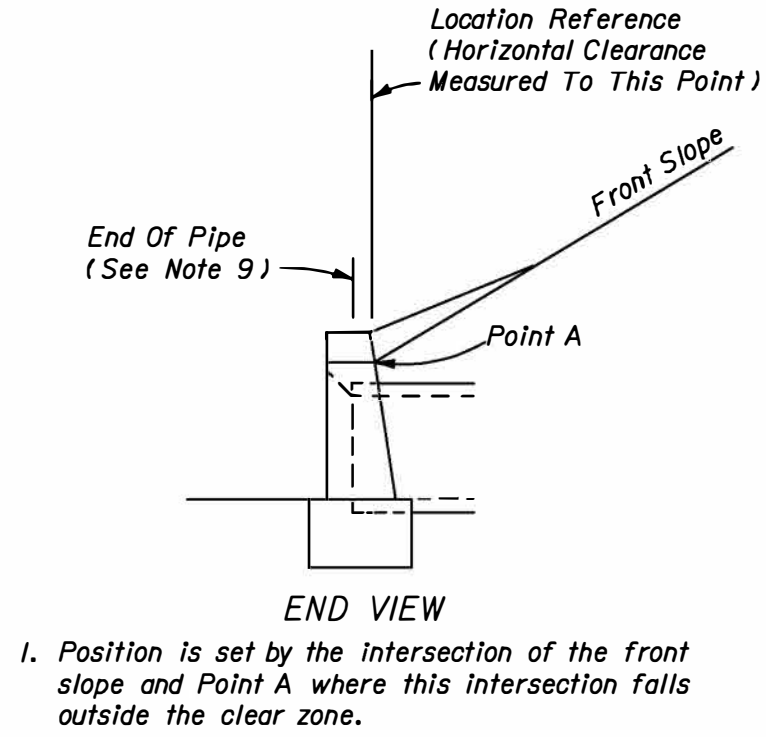

- Position is set by the intersection of the front slope and Point A where this intersection falls outside the clear zone.
- Where the front slope and Point A intersects inside the clear zone, the endwall is positioned so the location reference point is at the clear zone limit. The front slope is transitioned to the endwall as shown in Index No. 280.

GENERAL NOTES

- Endwall dimensions, locations and positions are for round and elliptical concrete pipe and for round and pipe-arch corrugated metal pipe. Round concrete pipe shown.
- Front slope and ditch transitions shall be in accordance with Index No. 280.
- Endwalls may be cast in place or precast concrete. Reinforcing steel shall be Grades 40 or 60. Additional reinforcement necessary for handling precast units shall be determined by the Contractor or the supplier. Cost of reinforcement shall be included in the contract unit price for concrete, (endwalls).
- All exposed corners and edges of concrete are to be chamfered $\frac{3}{4}$ ".
- Concrete meeting the requirements of ASTM C478 (4000 psi) may be used in lieu of Class I concrete in precast items manufactured in plants which are under the Standard Operating Procedures for the inspection of precast drainage products.
- On outfall ditches with side slopes flatter than 1:1 1/2 provide 20' transitions from the endwall to the flatter side slopes, right of way permitting.
- For sodding around endwalls see Index No. 281.
- Payment for concrete quantities for endwalls skewed to the pipe shall be made on the following basis:

Endwall Skew To Pipe	Use Tabulated Value
0° to 5°	0°
6° to 15°	15°
16° to 30°	30°
31° or over	45°
- Pipe length plan quantities shall be based on the pipe end locations shown in the standard location control end view, or lengths based on special endwall locations called for in the plans.
- Payment for pipe in pipe culverts shall be based on plan quantities, adjusted for endwall locations subsequently established by the Engineer.
- Endwalls to be paid for under the contract unit price for Class I Concrete (Endwalls), CY.

DATA AND ESTIMATED QUANTITIES FOR ONE ENDWALL

ROUND CONCRETE AND CORRUGATED METAL PIPE	
D	Opening Area (SF)				Dimensions										Class I Concrete (CY)	
															Type Of Pipe And Skew Angle Of Pipe	
	Number Of Pipes				A	B	C	E	F	G	S	X				Concrete		Metal		Double				D	
												0°	15°	30°	45°	0°	0°	0°	15°	30°	45°	0°	15°		30°	45°	
	1	2	3	4	15"	18"	21"	24"	27"	30"	36"	42"	48"	54"	15"	18"	21"	24"	27"	30"	36"	42"	48"	54"	15"	18"	21"	24"	27"	30"	36"	42"	48"	54"	
1.23	2.46	3.69	4.92	1'-11"	1'-2"	4'-0"	1'-10"	1'-2"	0'-6"	2'-7"	2'-7"	2'-8"	3'-0"	3'-8"	1.23	1.24	1.59	1.60	1.65	1.74	1.62	1.63	1.68	1.78	15"	1.77	3.54	5.31	7.08	2'-2"	1'-3"	4'-6"	1'-11"	1'-3"	1'-0"	2'-10"	2'-10"	2'-11"	3'-3"	4'-0"	1.56	1.59	1.99	2.01	2.06	2.17	2.04	2.06	2.11	2.23	18"	2.41	4.82	7.23	9.64	2'-5"	1'-4"	5'-0"	2'-0"	1'-4"	1'-6"	3'-2"	3'-2"	3'-3"	3'-8"	4'-6"	1.97	3.14	6.28	9.42	12.56	2'-8"	1'-4"	5'-6"	2'-0"	1'-4"	2'-0"	3'-5"	3'-5"	3'-6"	3'-11"	4'-10"	2.24	2.29	2.82	2.84	2.91	3.06	2.91	2.93	3.01	3.17	24"	3.98	7.96	11.94	15.92	2'-11"	1'-5"	6'-0"	2'-1"	1'-5"	2'-6"	3'-10"	3'-10"	4'-0"	4'-5"	5'-5"	2.73	4.91	9.82	14.73	19.64	3'-2"	1'-6"	6'-6"	2'-2"	1'-6"	3'-0"	4'-3"	4'-3"	4'-5"	4'-11"	6'-0"	3.26	3.34	4.13	4.16	4.26	4.49	4.28	4.31	4.43	4.67	30"	7.07	14.14	21.21	28.28	3'-8"	1'-8"	7'-6"	2'-4"	1'-8"	4'-0"	5'-1"	5'-1"	5'-3"	5'-10"	7'-2"	4.53	4.64	5.73	5.77	5.92	6.23	5.95	6.00	6.15	6.49	36"	9.62	19.24	28.86	38.48	4'-2"	1'-10"	8'-6"	2'-6"	2'-0"	5'-0"	6'-0"	6'-0"	6'-3"	6'-11"	8'-6"	6.33	6.49	8.11	8.17	8.39	8.85	8.43	8.50	8.73	9.23	42"	12.57	25.14	37.71	50.28	4'-8"	2'-11"	9'-6"	2'-9"	2'-0"	6'-0"	6'-9"	6'-9"	7'-0"	7'-10"	9'-7"	8.15	8.38	10.40	10.48	10.75	11.33	10.85	10.94	11.23	11.87	48"	15.90	31.80	47.70	63.60	5'-2"	2'-6"	10'-6"	3'-2"	2'-3"	7'-0"	7'-8"	7'-8"	7'-11"	8'-10"	10'-10"	11.71	11.77	15.23	15.35	15.78	16.69	15.35	15.48	15.90	16.83	54"

1 DETAIL
SCALE: NTS PER FDOT INDEX # 250

TETRA TECH



Timothy A. Vanderwalker, P.E.
P.E. No. 74415, FL
201 East Pine Street, Suite 1000
Orlando, Florida 32801
Engineering Business No. 2429

BY

MARK DATE DESCRIPTION

CITY OF DESTIN
ZERBE STREET / CALHOUN AVENUE
PEDESTRIAN IMPROVEMENTS

Project No.: 200-08535-17001
Designed By: MT
Drawn By: BMM
Checked By:

C-505

Bar Measures 1 inch

CITY OF DESTIN – COMMUNITY DEVELOPMENT



AGENDA ITEM

MEETING DATE: January 13, 2021

BOARD/COMMITTEE: Harbor Community Redevelopment Agency Advisory Committee

TYPE OF AGENDA ITEM: Public Hearing

TO: Harbor Community Redevelopment Agency Advisory Committee

THRU: Louis Zunguze, Community Development Director
Kimberly Kopp, Land Use Attorney
Lauren Witt, Principal Planner

FROM: Traci Goodhart, Planner/Stormwater Manager
Daniel Butler, City Planner
Himangi Mutha, Planner

DATE: January 8, 2021

SUBJECT: Mobile Vendor- Proposed Ordinances 20-16-LC and 20-17-LC

I. BACKGROUND: Currently, the Land Development Code does not address the duration of “short-term,” “long-term,” and “special event” mobile vendors.

Ordinance 20-16-LC defines the duration and modifies the mixed-use zoning districts where mobile vendors are permitted to operate.

City staff is updating **Chapter 13, Article IX Mobile Vendor, Code of Ordinances per Florida State Statute, Section 509.102** which excludes municipalities from requiring additional permitting for mobile vendors.

Ordinance 20-17-CC removes mobile vendor permitting requirements and includes a revised definition for food truck and trailers to match the State of Florida Division of Hotels and Restaurant definition for Mobile food dispensing vehicle.

II. DISCUSSION: The current definition for Mobile Vendors is not inclusive of both, motorized and non-motorized Food truck and/or Food trailers that wish to operate within the City limits. Additionally, the Land Development Code is not clear regarding the frequency of “short-term” mobile vending operations. The proposed ordinance amends **Chapter 13, Section 13-160, Code of Ordinances,**

Article 3.00.01 – Definitions, and Article 7.21.00 – Mobile Vendors, Land Development Code to include:

- Removed permitting requirements for Mobile Vendors per **Section 509.102. F.S.**
- Add language motorized and non-motorized vehicles
- State of Florida Division of Hotels and Restaurants definition for Mobile food dispensing vehicle (**Rule 61C-4.0161**)
- Explicit language for both Food Truck and Food Trailers
- Clarification regarding “long-term” and “short-term” mobile vending operations. The proposed categories are:
 - o Long-term Operations (more than 72 hours)
 - o Short-term Operations (less than 72 hours)
 - o Long-term seasonal operations (more than 72 hours and/or recurring anytime from May thru September).
 - o Special event operations (72 hours or less). A temporary Change of Use application is required to be submitted to the City for review.
 - o Seasonal Marine Vendor Operation (more than 72 hours and/or recurring anytime from May thru September).
- Enforcement – Class II Violation in accordance with **Section 14-401** of the City’s Code of Ordinances
 - A. **Link to Strategic Goals / Objectives:** None
 - B. **Effect on Budget (EOB):** None
 - C. **Level of Service (LOS):** None

III. CONCLUSION: The proposed ordinance provides consistency with the State definition of a “mobile vendor” which includes food trailers. Additionally, there is clarification regarding the duration and frequency of “mobile vending” operations within the City of Destin and removed the permitting requirement for Mobile Vendors per **Section 509.102 F.S.**

Staff recommends Town Center CRA recommend City Council approval of proposed **Ordinance 20-16-LC & 20-17-CC.**

IV. RECOMMENDED MOTION: We move the Town Center recommend City Council approval of proposed Ordinance 20-16-LC & 20-17-CC.

Attachments:

1. Ordinance 20-16-LC Mobile Vending LDC
2. Ordinance 20-17-CC Mobile Vending

ORDINANCE NO. 20-16-LC

AN ORDINANCE OF THE CITY OF DESTIN, FLORIDA, RELATING TO MOBILE VENDING; AMENDING ARTICLE 3, “DEFINITIONS”; AMENDING ARTICLE 7, “LAND USE, TYPE, DENSITY, INTENSITY, ZONING AND REGULATORY CONTROLS” RELATING TO MOBILE VENDING REGULATIONS; PROVIDING FOR INCORPORATION INTO THE LAND DEVELOPMENT CODE, CONFLICTING PROVISIONS, SEVERABILITY, AND AN EFFECTIVE DATE.

SECTION 1. AUTHORITY.

The authority for enactment of this Ordinance is Article 1, Section 1.01 (b) of the City Charter, Section 166.021, Florida Statutes and Chapter 163, Part II, Florida Statutes.

SECTION 2. FINDINGS OF FACT.

WHEREAS, the City Council in providing for the health, safety and welfare of its citizens finds that the City should amend Article 3 of the Land Development Code to amend definitions, and Article 7 of the Land Development Code, relating to mobile vending regulations, regulating long term seasonal operations, and relating to special event operations; and

WHEREAS, the City Council has determined that this ordinance is consistent with the adopted comprehensive plan and is in the best interests of the City and its citizens; and

WHEREAS, a public hearing has been conducted after due public notice by the Local Planning Agency and its recommendations reported to the City Council; and

WHEREAS, a public hearing has been conducted by the City Council after due public notice.

NOW, THEREFORE, BE IT ORDAINED BY THE CITY COUNCIL OF THE CITY OF DESTIN, FLORIDA, AS FOLLOWS:

NOTE: Language in all sections of this ordinance that is ~~strike-thru~~ is language proposed to be deleted, underline language is language to be added, language that is not in strike-thru or underlined is not to be changed. The symbol *** represents sections of the Land Development Code that have been skipped and remain unchanged.

SECTION 3. AMENDMENT OF ARTICLES 3 AND 7 OF THE LAND DEVELOPMENT CODE.

Articles 3 and 7 of the Land Development Code is hereby amended as follows:

3.00.01. - Definitions.

For the purpose of this Code, the following terms, phrases, words and their derivations shall have the meaning contained herein, except where the context clearly requires otherwise.

Mobile Vendor: A person who is in the business of selling food, beverages, flowers or other merchandise or services from a motorized or non-motorized vehicle. For the purpose of this section, Mobile Food Dispensing Vehicle, includes both Food Trucks and Food Trailers and is defined by the State of Florida Divisions of Hotels and Restaurants Rule 61C-4.0161.

~~Vending, mobile: A transportable retail or food service business that does not have a permanent/fixed location.~~

7.21.00. - Mobile vendors.

7.21.02. *Zoning districts.* The location of any mobile vendor shall be entirely within an approved zoning district.

- A. Long term operations (more than 72 hours). Mobile vendors may operate within the following zoning district: South Harbor Mixed Use (SHMU) and Calhoun Mixed Use (CMU).
- B. Short term operations (72 hours or less). Mobile vendors may operate within the following zoning districts: South Harbor Mixed Use (SHMU), Calhoun Mixed Use (CMU), North Harbor Mixed Use (NHMU), ~~Commercial Trades and Services (CTS), Industrial (IN), Institutional (INST), Residential, Office and Institutional General Development (ROI-GD),~~ Town Center Mixed Use (TCMU), Gulf Resort Mixed Use (GRMU), and Crystal Beach Resort (CBR).
- C. Long term seasonal operations (more than 72 hours and/or recurring anytime from May thru September). Mobile vendors with long term seasonal operations may operate within the following zoning district: South Harbor Mixed Use (SHMU) and Calhoun Mixed Use (CMU).
- D. Special event operations (72 hours or less). Mobile vendors with special event operations may operate within the following zoning districts: South Harbor Mixed Use (SHMU), Calhoun Mixed Use (CMU), North Harbor Mixed Use (NHMU), Town Center Mixed Use (TCMU), Gulf Resort Mixed Use (GRMU), and Crystal Beach Resort (CBR). A temporary Change of Use application is required to be submitted to the City for review prior to conducting any special event operations.
- E. Seasonal marine operations (more than 72 hours and/or recurring anytime from May thru September). Marine mobile vendors may operate from the surface waters adjacent to the following zoning districts: South Harbor Mixed Use (SHMU), Calhoun Mixed Use (CMU), Gulf Resort Mixed Use (GRMU), and Crystal Beach Resort (CBR).

7.21.12. *Enforcement.* Failure to comply with the provisions of this section is a Class II Violation, in accordance with Section 14-401 of the City Code of Ordinances and shall be grounds for denial or revocation of a mobile vendor permit in accordance with section 13-162 of the City Code, denial of a business tax receipt, revocation an existing business tax receipt or may result in code enforcement or civil action against the mobile vendor or the owner of the subject property, or both.

SECTION 4. INCORPORATION INTO LAND DEVELOPMENT CODE. This ordinance shall be incorporated into the City of Destin's Land Development Code and any section or paragraph number or letter and any heading may be changed or modified as necessary to effectuate the foregoing.

SECTION 5. CONFLICTING PROVISIONS. Special Acts of the Florida Legislature applicable to the incorporated area of the City of Destin, City Ordinances and City Resolutions, or parts, thereof, in conflict with the provisions of this ordinance are hereby superseded by this ordinance to the extent of such conflict.

SECTION 6. SEVERABILITY. If any section, phase, sentence, or portion of this Ordinance is, for any reason, held invalid or unconstitutional by any court of competent jurisdiction, such portion shall be deemed a separate, distinct, and independent provision, and such holding shall not affect the validity of the remaining portions thereof.

SECTION 7. EFFECTIVE DATE. This ordinance shall become effective upon its adoption by the City Council and signature by the Mayor.

ADOPTED THIS _____ DAY OF _____, 2020.

By: _____
Gary Jarvis, Mayor

ATTEST:

The form and legal sufficiency of the foregoing has been reviewed and approved by the City Land Use Attorney, for the City of Destin, only.

Rey Bailey, City Clerk

Kimberly Kopp, City Land Use Attorney

First Reading: _____
Second Reading: _____

ORDINANCE NO. 20-17-CC

AN ORDINANCE OF THE CITY OF DESTIN, FLORIDA, RELATING TO MOBILE VENDING; AMENDING CHAPTER 13, ARTICLE IX OF THE CODE OF ORDINANCES TO EXCLUDE “MOBILE FOOD DISPENSING VEHICLES” FROM PERMITTING REQUIREMENTS FOR MOBILE VENDORS, DUE TO PREEMPTION BY THE STATE PURSUANT TO SECTION 509.102, FLORIDA STATUTES (2020); PROVIDING FOR INCORPORATION INTO THE CODE OF ORDINANCES; PROVIDING FOR CONFLICTING PROVISIONS, SEVERABILITY, AND AN EFFECTIVE DATE.

SECTION 1. AUTHORITY.

The authority for enactment of this Ordinance is Article 1, Section 1.01 (b) of the City Charter, Section 166.021, Florida Statutes and Chapter 163, Part II, Florida Statutes.

SECTION 2. FINDINGS OF FACT.

WHEREAS, on July 1, 2020, House Bill 1193 became effective, and created section 509.102, Florida Statutes; and

WHEREAS, section 509.102 Florida Statutes preempted to the state the licensure, registration, and permitting of mobile food dispensing vendors and disallowed local governments from prohibiting mobile food dispensing vendors from operating within their jurisdictions; and

WHEREAS, section 509.102, Florida Statutes defines the term "mobile food dispensing vehicle" to mean any vehicle that is a public food service establishment and that is self-propelled or otherwise movable from place to place and includes self-contained utilities, including, but not limited to, gas, water, electricity, or liquid waste disposal; and

WHEREAS, the City may no longer require licenses, registration or permitting of mobile food dispensing vendors except for permitting in the context of land use regulations; and

WHEREAS, the City Council has determined that its existing permitting requirements in Chapter 13, Article IX of the Code of Ordinances have become obsolete with respect to “mobile food dispensing vehicles” due to the newly enacted state law, and

WHEREAS, a public hearing has been conducted by the City Council after due public notice.

NOW, THEREFORE, BE IT ORDAINED BY THE CITY COUNCIL OF THE CITY OF DESTIN, FLORIDA, AS FOLLOWS:

NOTE: Language in all sections of this ordinance that is ~~strike-thru~~ is language proposed to be deleted, underline language is language to be added, language that is not in strike-thru or underlined is not to be changed. The symbol *** represents sections of the Land Development Code that have been skipped and remain unchanged.

SECTION 3. DELETION OF CHAPTER 13 ARTICLE IX OF THE CODE OF ORDINANCES.

Chapter 13 Article IX of the Code of Ordinances is hereby amended as follows:

ARTICLE IX. - MOBILE VENDING PERMITS

Sec. 13-160. - Mobile vendor, defined.

Mobile vendor: A person who is in the business of selling ~~food, beverages, flowers or other merchandise~~ or services from any vehicle, including a motorized or non-motorized vehicle, except, however, that the provisions of this ordinance shall not apply to any “mobile food dispensing vehicle”, which is eaterers, generally defined as any vehicle that is a public food service establishment and that is self-propelled or otherwise movable from place to place and includes self-contained utilities, including, but not limited to, gas, water, electricity, or liquid waste disposal. ~~a person engaged in the business of transporting, in motor vehicles, food, beverages, or service equipment to residential, business and industrial establishments pursuant to prearranged schedules, and dispensing from the vehicles the items or services at retail, for the convenience of the personnel of such establishments.~~

SECTION 4. INCORPORATION INTO CODE OF ORDINANCES. This ordinance shall be incorporated into the City of Destin's Code of Ordinances and any section or paragraph number or letter and any heading may be changed or modified as necessary to effectuate the foregoing.

SECTION 5. CONFLICTING PROVISIONS. Special Acts of the Florida Legislature applicable to the incorporated area of the City of Destin, City Ordinances and City Resolutions, or parts, thereof, in conflict with the provisions of this ordinance are hereby superseded by this ordinance to the extent of such conflict.

SECTION 6. SEVERABILITY. If any section, phase, sentence, or portion of this Ordinance is, for any reason, held invalid or unconstitutional by any court of competent jurisdiction, such portion shall be deemed a separate, distinct, and independent provision, and such holding shall not affect the validity of the remaining portions thereof.

SECTION 7. EFFECTIVE DATE. This ordinance shall become effective upon its adoption by the City Council and signature by the Mayor.

ADOPTED THIS _____ DAY OF _____, 2020.

By: _____
Gary Jarvis, Mayor

ATTEST:

The form and legal sufficiency of the foregoing has been reviewed and approved by the City Land Use Attorney, for the City of Destin, only.

Rey Bailey, City Clerk

Kimberly Kopp, City Land Use Attorney

First Reading: _____

Second Reading: _____